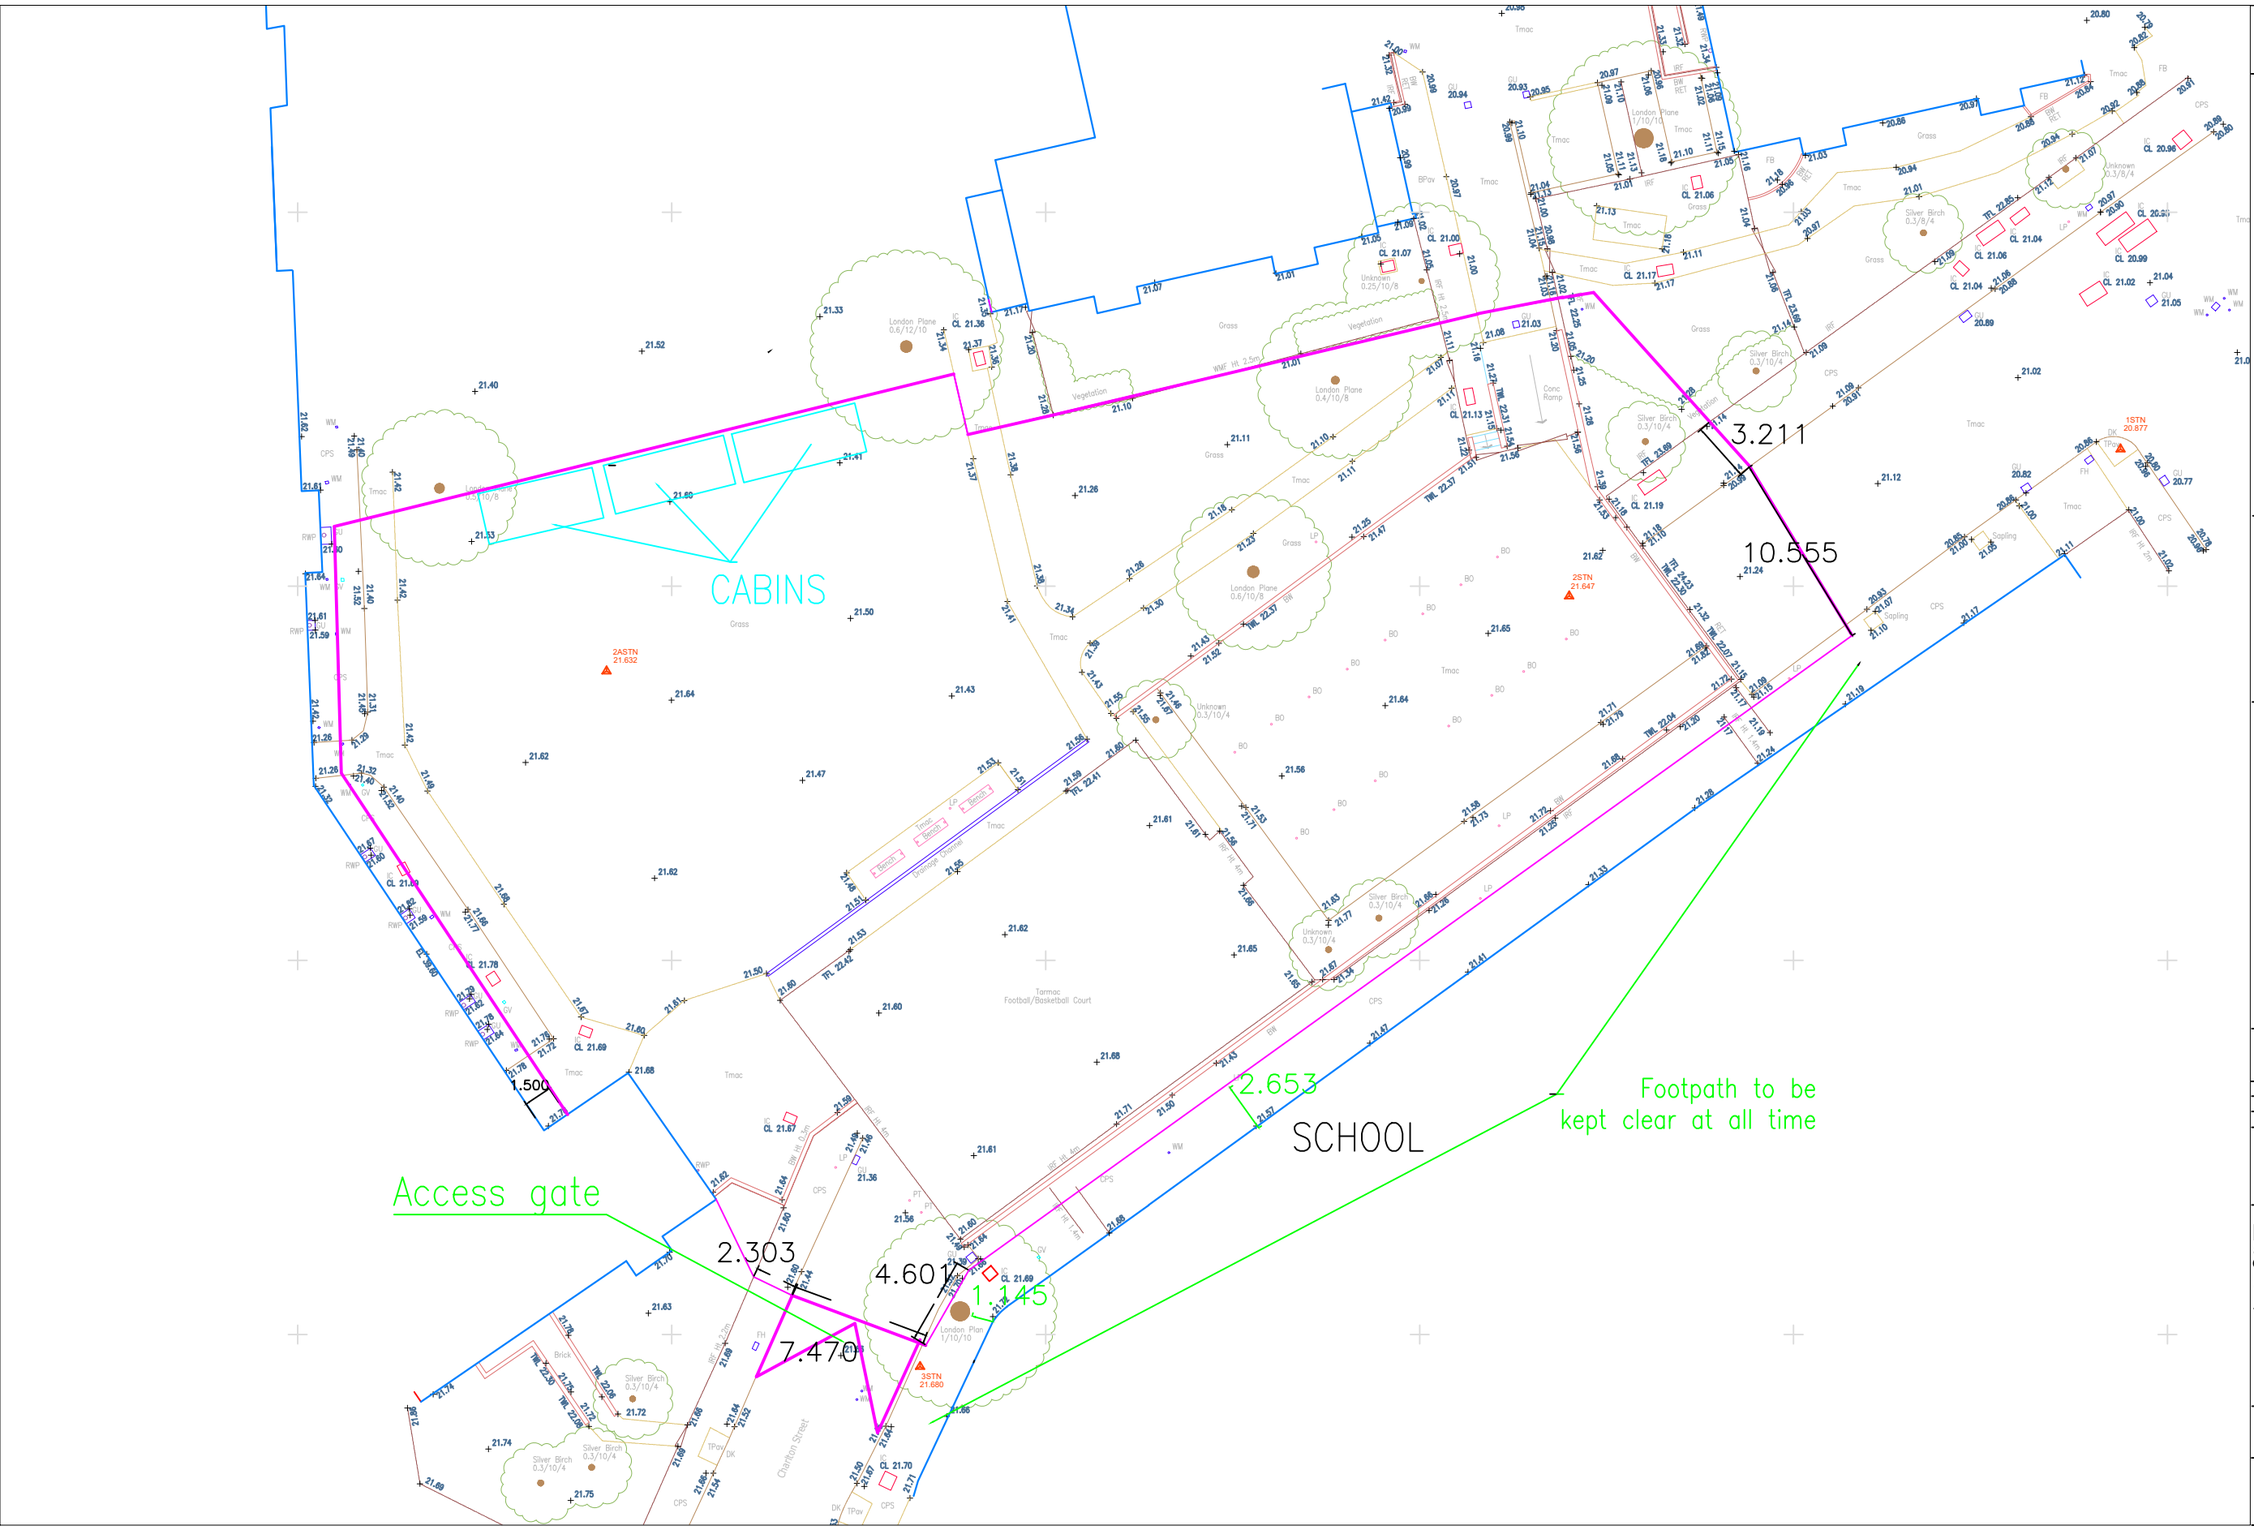

GENERAL NOTES

Abbreviation:
SO–Setting Out
GG–Global grid
GA–General Arrangement
ASB–As-built

Godwin and Cowndale

Hoarding Site Proposal

REV	AMENDMENT	BY	CH	ISSUE DATE
A	FIRST ISSUE	AG	NG	15.03.2024

GLENMAN CORPORATION

FRENCON CONSTRUCTION
8 POWER ROAD
CHISWICK
LONDON
W4 5PY

Project:
Godwin and Crowndale

Hoarding site proposal

PROJECT NUMBER
2965

DRAWING NUMBER
2965-GC-Hoarding site proposal