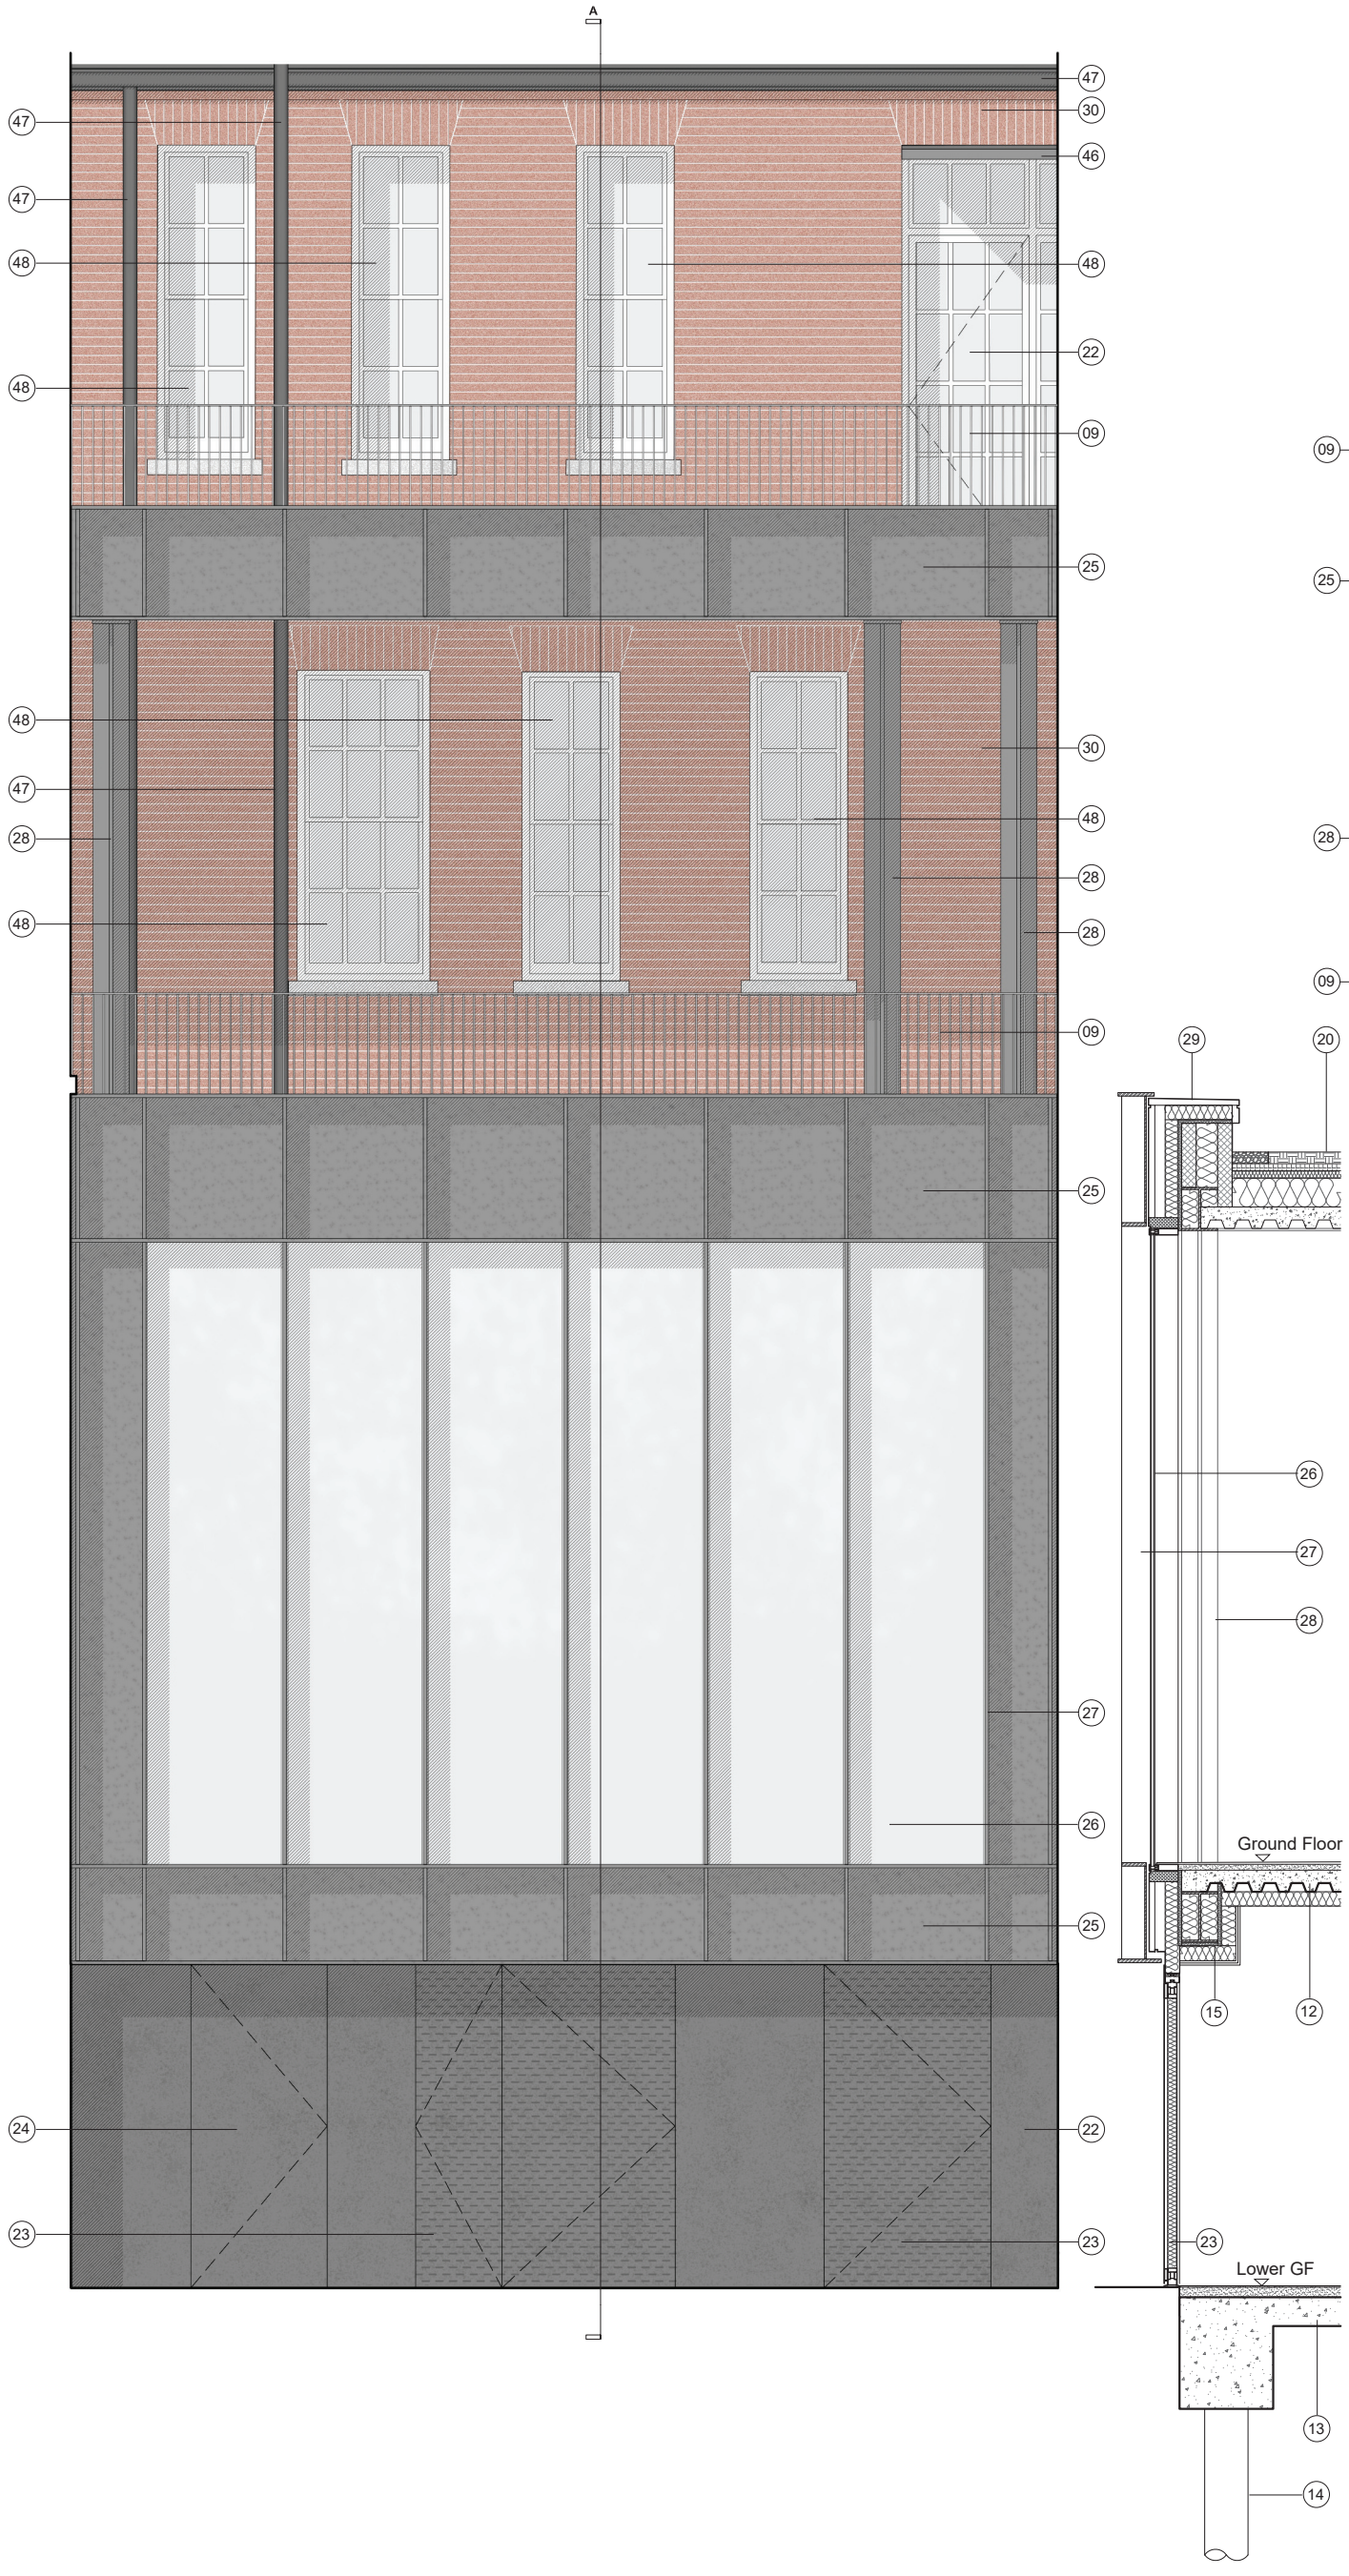

LEGEND

01. Red glazed brick Flemish bond to new external wall
02. Non-glazed brick Flemish bond to new external wall
03. Metal framed double glazed system
04. Bullnose bricks to window reveal
05. Flared brick arches
06. Shadow gap facade articulation
07. Stone sill
08. Stone coping to parapet
09. Metal balustrade
10. Metal planter
11. Drained decking system
12. New composite decking slab to SE design
13. New RC slab to SE design
14. Foundation to SE design
15. Steel column/beam to SE design
16. Indicative ventilation zone to MEP design
17. Air brick to mechanical ventilation outlets to match existing air brick style on the retained facades
18. Stone flag skirting to terraces
19. Perforated metal privacy screen
20. Green roof
21. Sealed soffit to residential terrace
22. New residential unit door to replace existing window
23. Flush perforated metal panelled door
24. Flush metal panelled door
25. Metal cladding
26. Double glazed clear glass system
27. Metal facade framing system
28. Cruciform column to SE design
29. Metal parapet coping
30. Existing external masonry. Existing bond to be repaired/refurbished as necessary
31. Sheffield stand
32. Louvred vent to plant room
33. Concrete tree pit with deposited aggregates from ground masonry demolition to LA design
34. Cast iron access hatch to plant room
35. Tree and shrubs to LA and arboricultural design
36. Handrail to external stairs
37. Landscape paving to be formed by aggregates from ground masonry demolition to LA design
38. Tree pit to LA design
39. Drainage to LA design
40. Plant room to MEP design
41. Diamond folded acoustic insulated panel
42. Steel post support to acoustic enclosure to SE design
43. Acoustic louvered panel to plant space
44. Acoustic louvered door to plant space
45. Concrete Pavers
46. Metal canopy to unit entrance door
47. Existing cast iron gutters and RWP to be repaired and made good
48. Existing window to be replaced. Existing frame is retained where conditions allow

NOTE: All metalwork to be PPC, colour: anthracite grey

dMFK

	Project No.	Drawing No.	Project	Drawing Title	Drawn By	Checked By	Scale @ A1	Scale @ A3		Revision
dMFK	2268	A500	Hampstead Police Station	Residential Lobby Detail	AG	BK	1:25	1:50	0.0 0.25 0.5 0.75 1.00 meter	P1 - Planning Application

76 Charlotte St., London. W1T 4QS
t: 0207 435 1144 e: info@dmfk.co.uk w: www.dmfk.co.uk