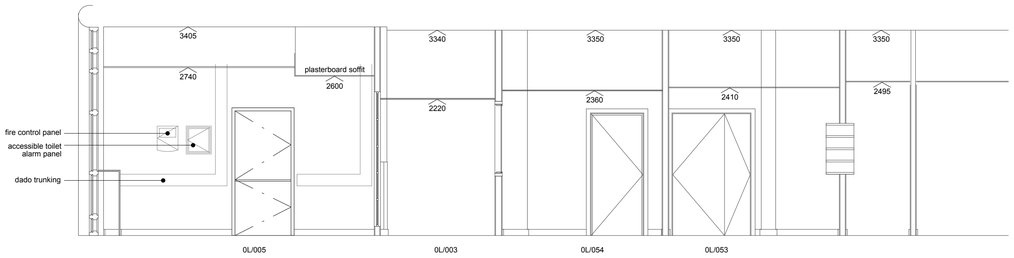

Section AA

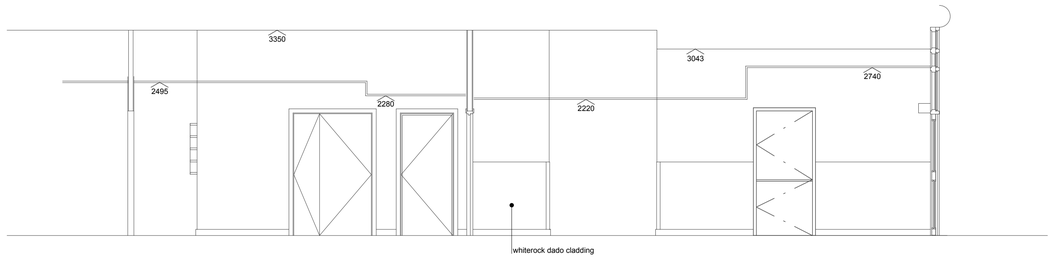

Section BB

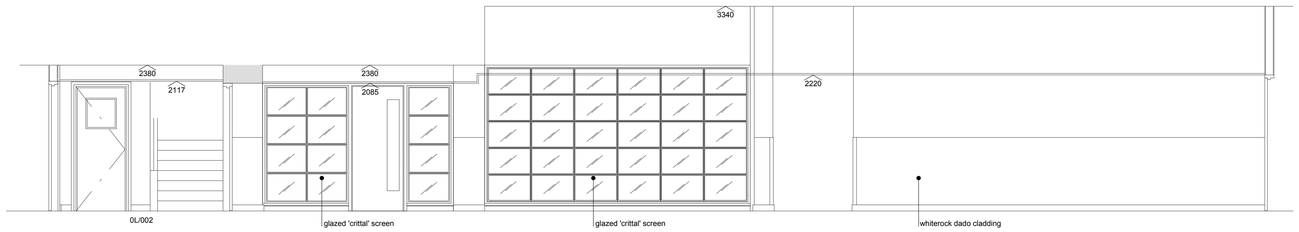

Section CC

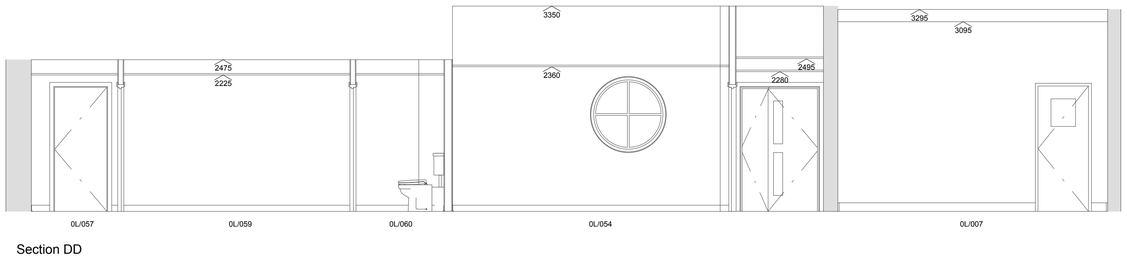

Section DD

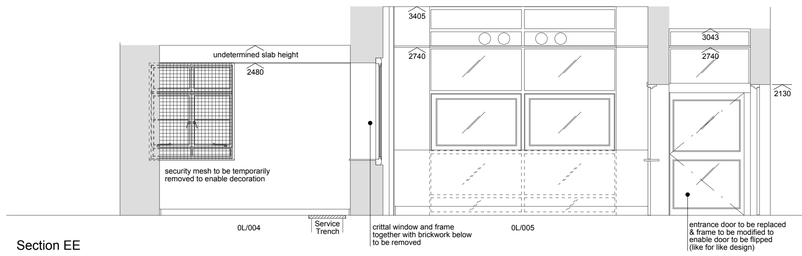

Section EE

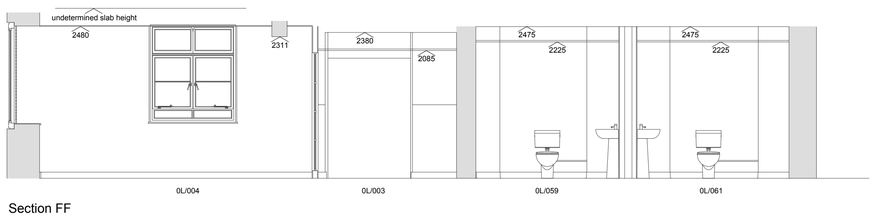

Section FF

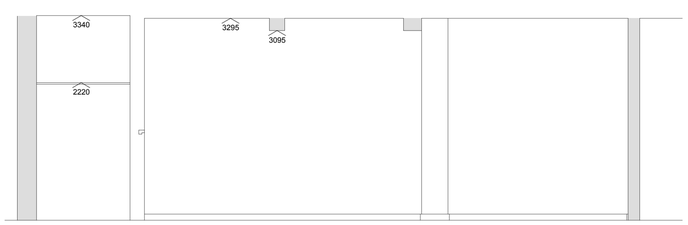

Section GG

0 1 2 3 4 5 6 7 8 9 10 metres

scale 1:50 @ A1

Date Rev

Neville Bruton Design

info@nb-design.co.uk

copyright reserved

Client

SOAS
Thornhaugh Street London WC1H 0XG

Drawing Title

College Building
Existing Lower Ground General Elevations

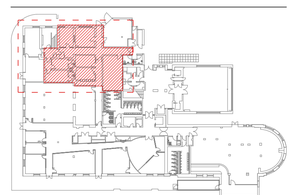

Scale 1:50 @ A1 Date 27.02.2024

DO NOT SCALE FROM THIS DRAWING.
FOR IDENTIFICATION PURPOSES ONLY - NOT FOR CONSTRUCTION.
ALL DIMENSIONS TO BE CHECKED ON SITE AND USED
IN PREFERENCE TO THOSE GIVEN OR SCALED FROM
THIS DRAWING

Drawing N°

SOAS-CB-EX-LG-005P

Revision letter