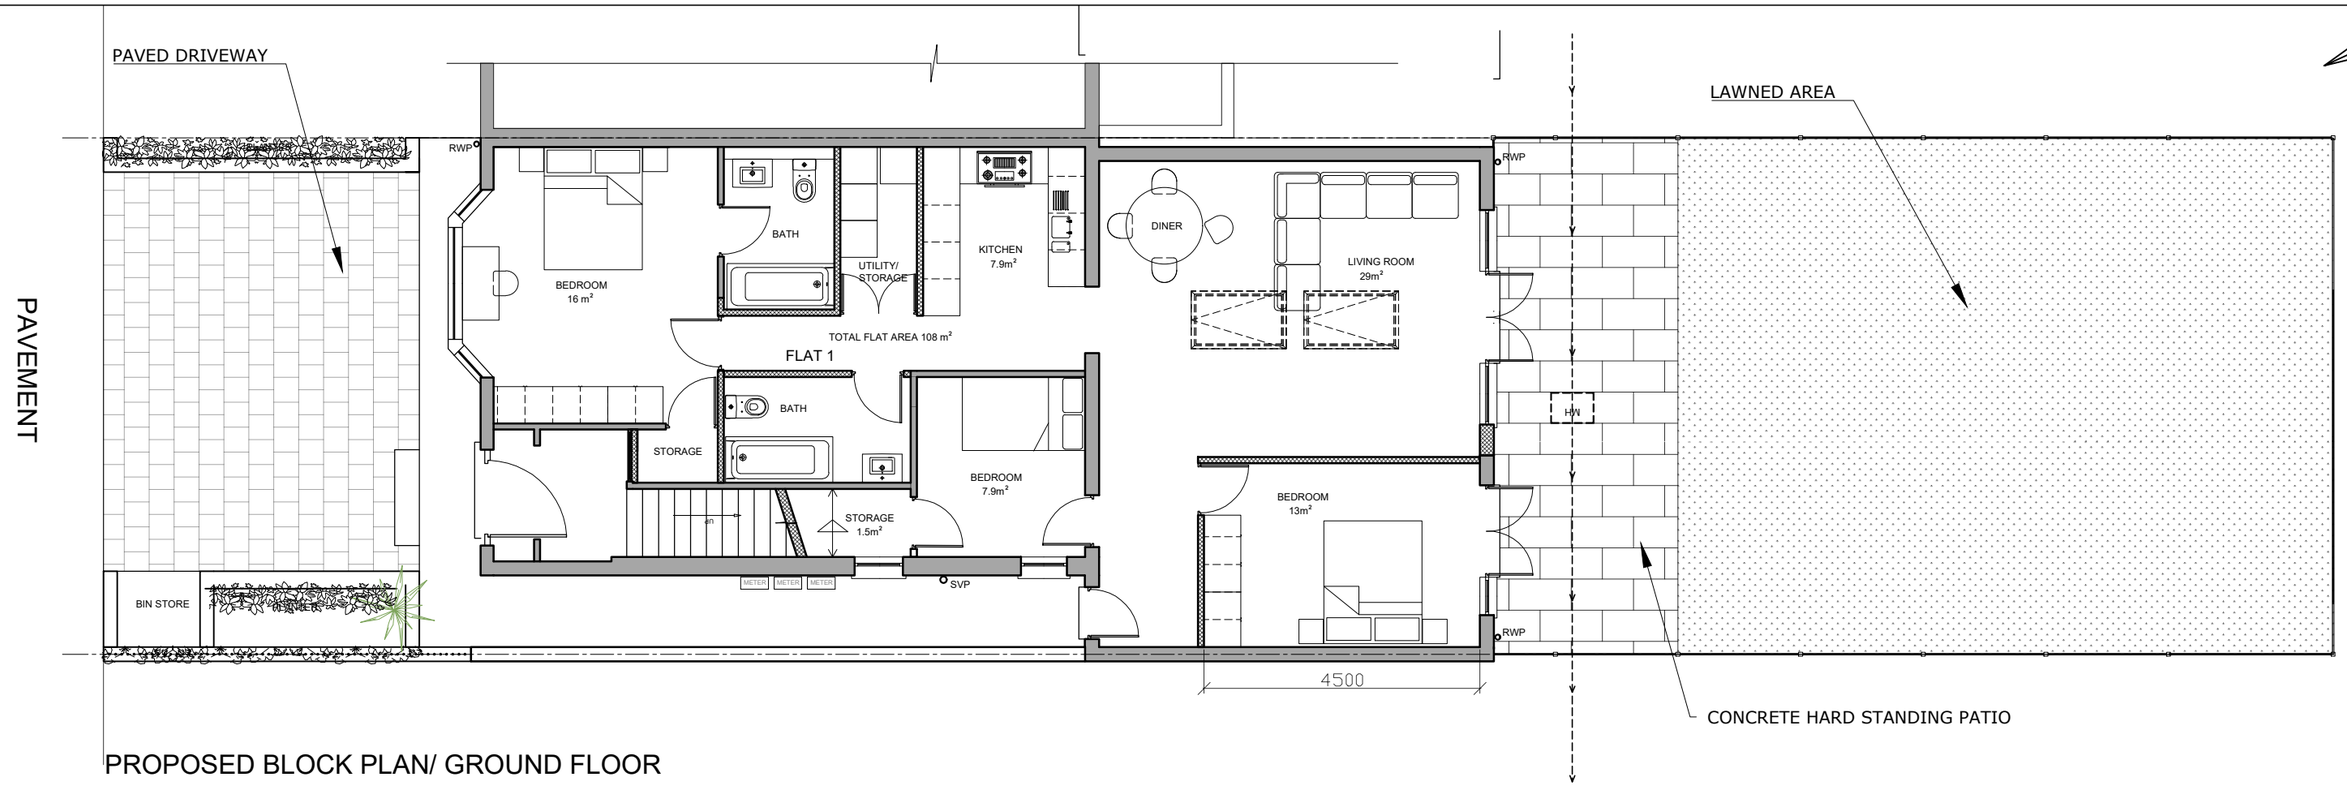

PROPOSED BLOCK PLAN/ GROUND FLOOR

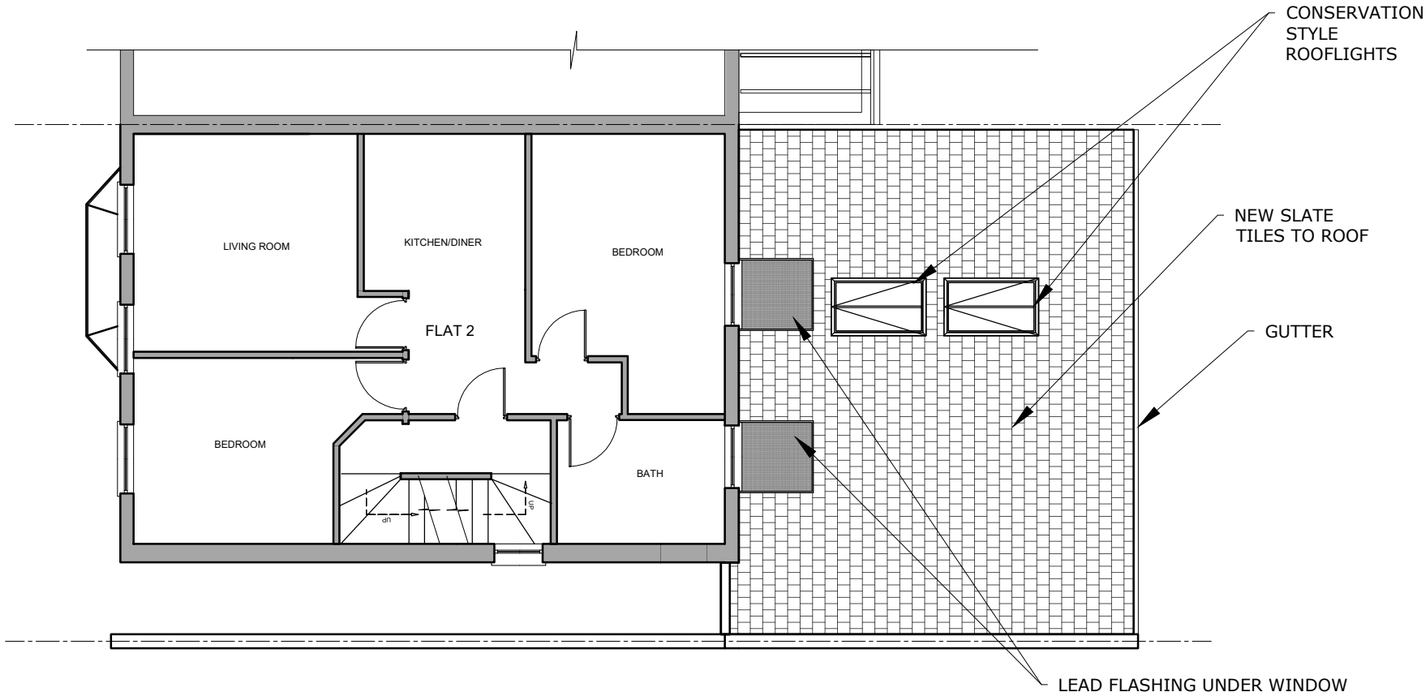

PROPOSED FIRST FLOOR

0 1 2 3 4 5

	PLANNING		**20:03:2024**
	PLANNING		10:02:2023
ISSUED FOR:	INFORMATION	DATE	29:11:2022

GREEN FUTURE DESIGN LTD

PROJECT NAME	129 BRECKNOCK ROAD		
PROJECT NO.	2216		
DWG TITLE	PROPOSED GRD AND 1ST FLOOR PLAN		
DWG NO.	2216 - 07	REV	**A**
SCALE	1: 100 @ A3		
DATE	NOVEMBER 2022		