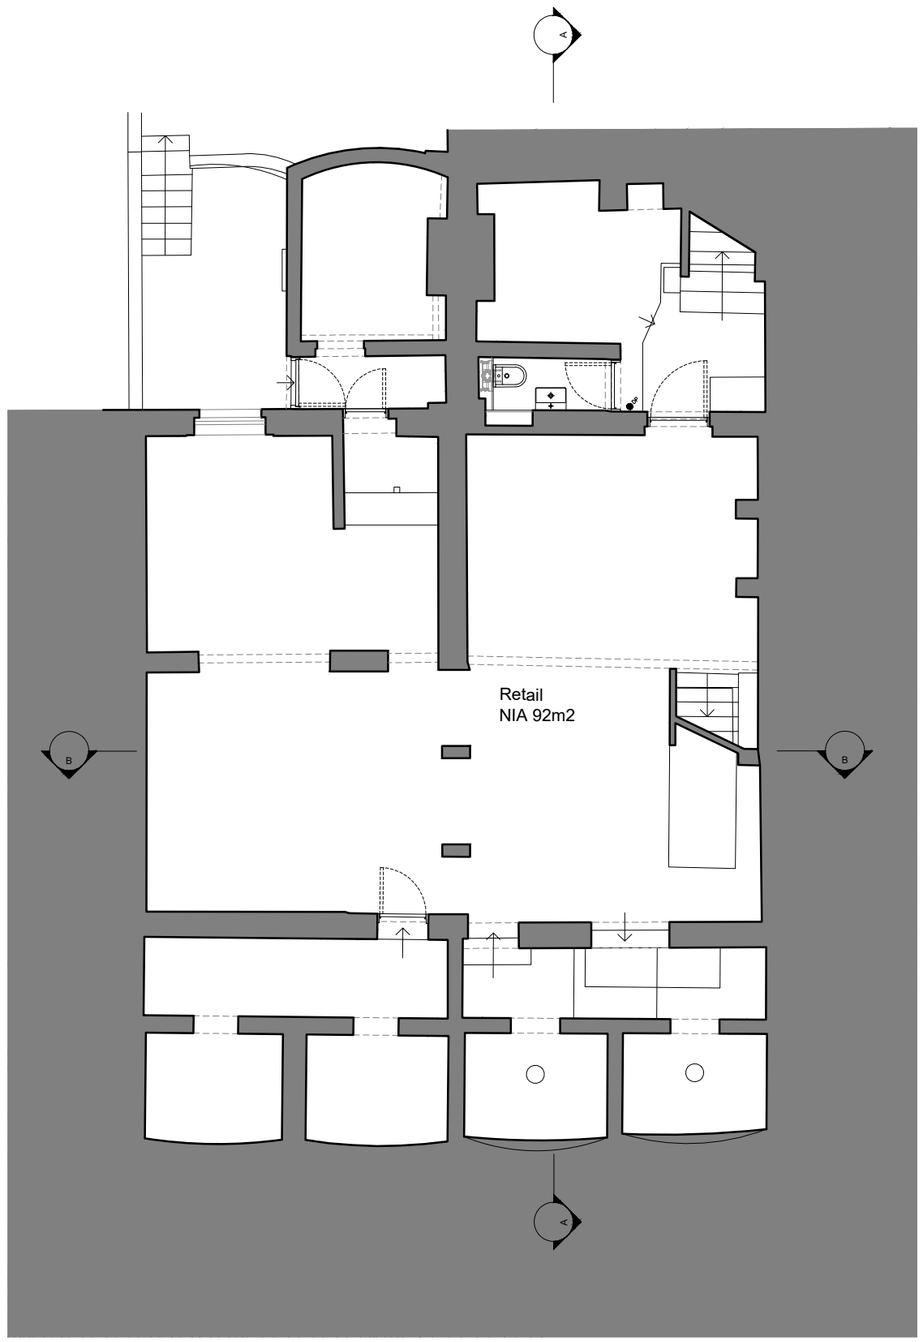

DATE	STATUS	REVISION	DESCRIPTION
13.03.2024	S0	PL01	FOR PLANNING

Do not scale from this drawing
All dimensions to be confirmed on site
Information contained within this drawing is the sole copyright of EMRYS Architects Ltd and is not to be reproduced without permission
EMRYS Architects are to be notified immediately of any discrepancies

EMRYS
CAP House | 9-12 Long Lane | London | EC1A 9HA
mail@emrysarchitects.com
www.emrysarchitects.com T : 020 7726 5060

JOB NO 2403 | CLIENT GMS Estates Ltd

TITLE 15-16 Chalk Farm Road
NW1 8AG, London

DWG 02 GA Drawings
Basement Floor Plan

DRAWN	CHECKED	DATE	SCALE @ A3
TH	GE	13.03.2024	1/100

STATUS DESCRIPTION	STATUS CODE	REVISION
FOR PLANNING	S0	PL01

DRAWING NUMBER
2403-EMR-CF-B1-DR-A-02101

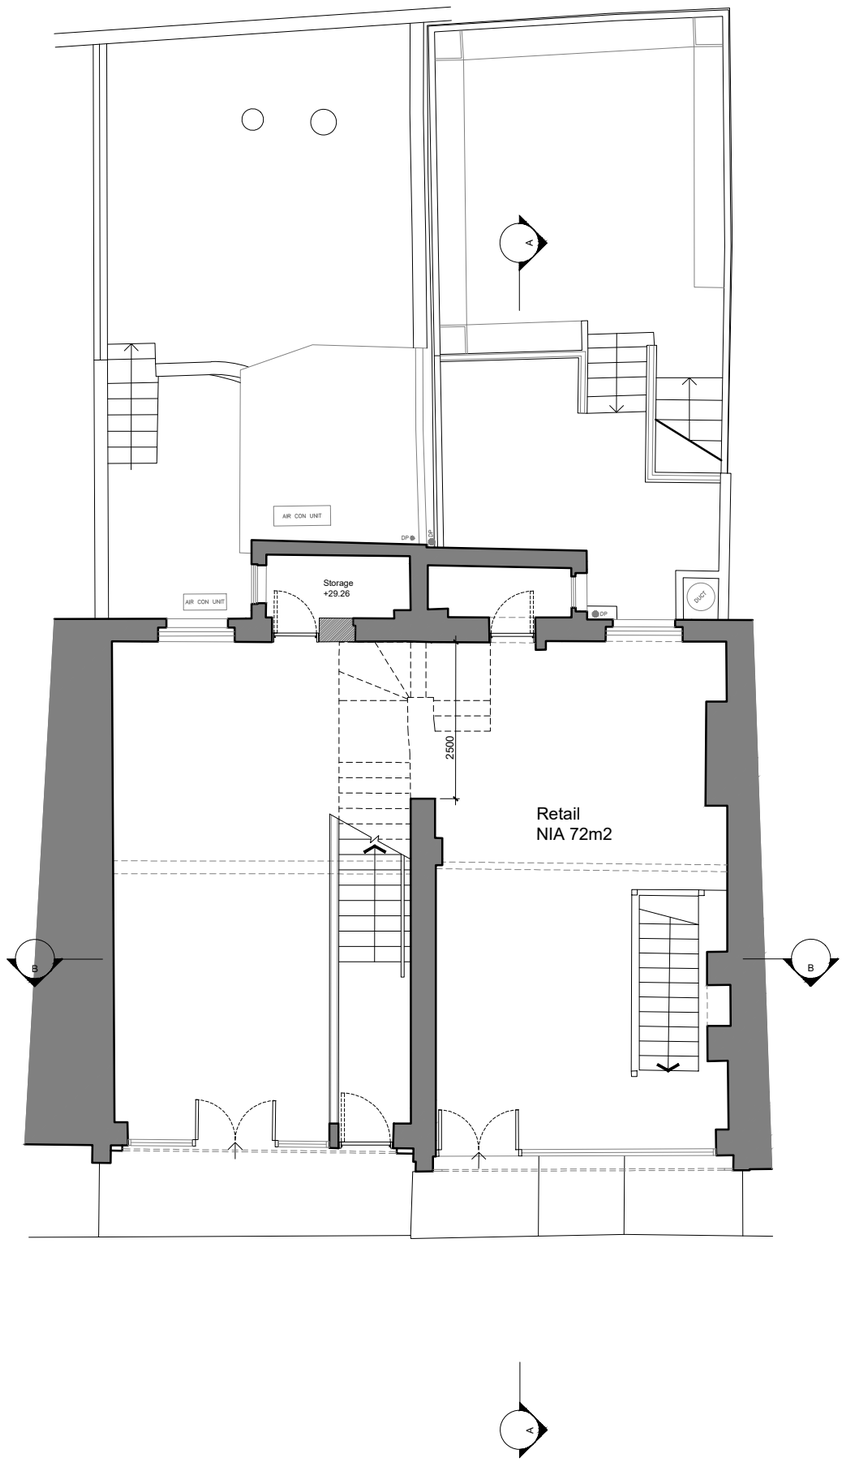

0 1m 2m 5m 10m

DATE	STATUS	REVISION	DESCRIPTION
13.03.2024	S0	PL01	FOR PLANNING

Do not scale from this drawing
All dimensions to be confirmed on site
Information contained within this drawing is the sole copyright of EMRYS Architects Ltd and is not to be reproduced without permission
EMRYS Architects are to be notified immediately of any discrepancies

EMRYS
CAP House | 9-12 Long Lane | London | EC1A 9HA
mail@emrysarchitects.com
www.emrysarchitects.com T : 020 7726 5060

JOB NO. 2403 | CLIENT GMS Estates Ltd

TITLE 15-16 Chalk Farm Road
NW1 8AG, London

DWG 02 GA Drawings
Ground Floor Plan

DRAWN TH | CHECKED GE | DATE 13.03.2024 | SCALE @ A3 1/100

STATUS DESCRIPTION	STATUS CODE	REVISION
FOR PLANNING	S0	PL01

DRAWING NUMBER
2403-EMR-CF-00-DR-A-02102

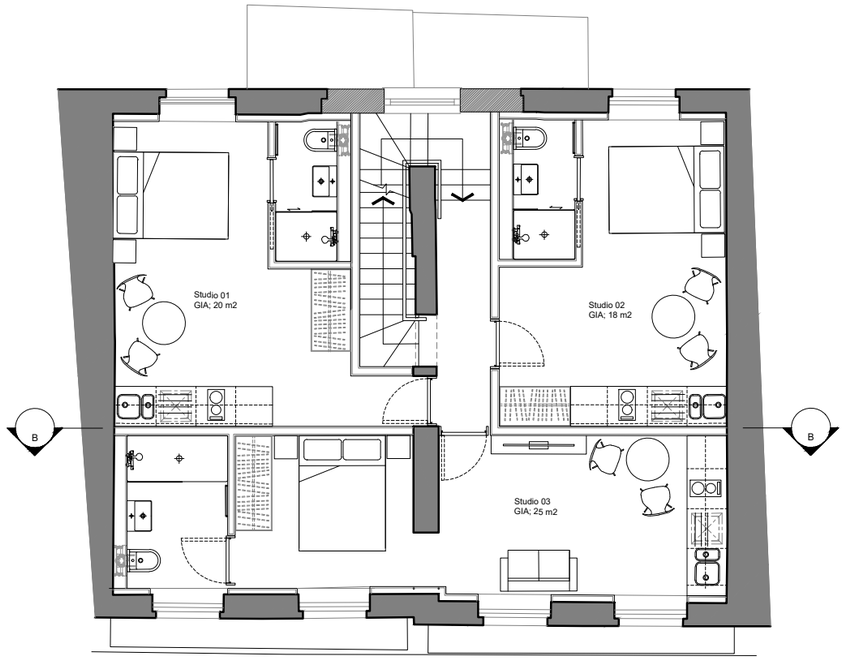

0 1m 2m 5m 10m

13.03.2024	S0	PL01	FOR PLANNING
DATE	STATUS	REVISION	DESCRIPTION

N

Do not scale from this drawing
All dimensions to be confirmed on site
Information contained within this drawing is the sole copyright of EMRYS Architects Ltd and is not to be reproduced without permission
EMRYS Architects are to be notified immediately of any discrepancies

EMRYS
CAP House | 9-12 Long Lane | London | EC1A 9HA
mail@emrysarchitects.com
www.emrysarchitects.com T : 020 7726 5060

JOB NO. 2403 | CLIENT GMS Estates Ltd

TITLE 15-16 Chalk Farm Road
NW1 8AG, London

DWG 02 GA Drawings
First Floor Plan

DRAWN	CHECKED	DATE	SCALE @ A3
TH	GE	13.03.2024	1/100

STATUS DESCRIPTION	STATUS CODE	REVISION
FOR PLANNING	S0	PL01

DRAWING NUMBER
2303-EMR-CF-01-DR-A-02103

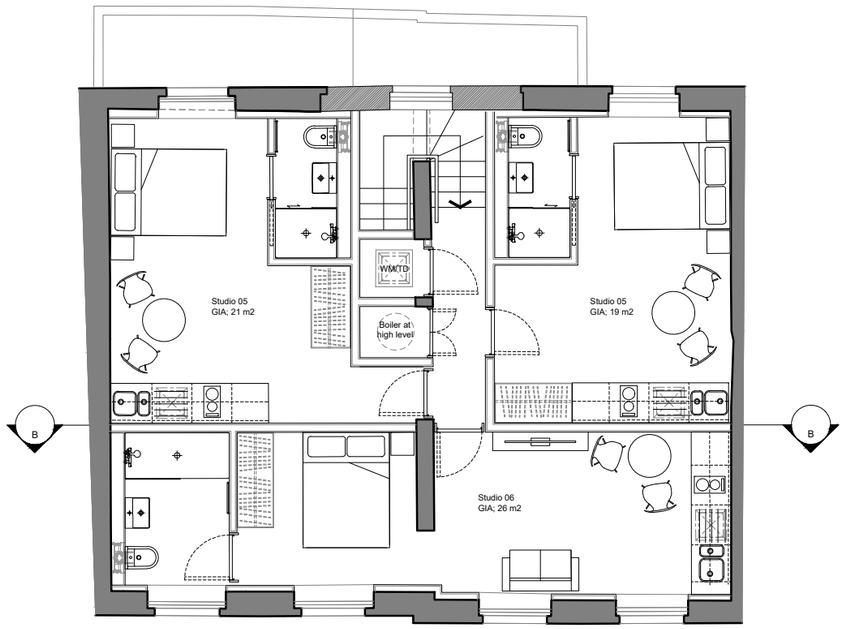

0 1m 2m 5m 10m

DATE	STATUS	REVISION	DESCRIPTION
13.03.2024	S0	PL01	FOR PLANNING

Do not scale from this drawing
All dimensions to be confirmed on site
Information contained within this drawing is the sole copyright of EMRYS Architects Ltd and is not to be reproduced without permission
EMRYS Architects are to be notified immediately of any discrepancies

EMRYS
CAP House | 9-12 Long Lane | London | EC1A 9HA
mail@emrysarchitects.com
www.emrysarchitects.com T : 020 7726 5060

JOB NO. 2403 | CLIENT GMS Estates Ltd

TITLE 15-16 Chalk Farm Road
NW1 8AG, London

DWG 02 GA Drawings
Second Floor Plan

DRAWN TH | CHECKED GE | DATE 13.03.2024 | SCALE @ A3 1/50

STATUS DESCRIPTION FOR PLANNING | STATUS CODE S0 | REVISION PL01

DRAWING NUMBER
2403-EMR-CF-02-DR-A-02104