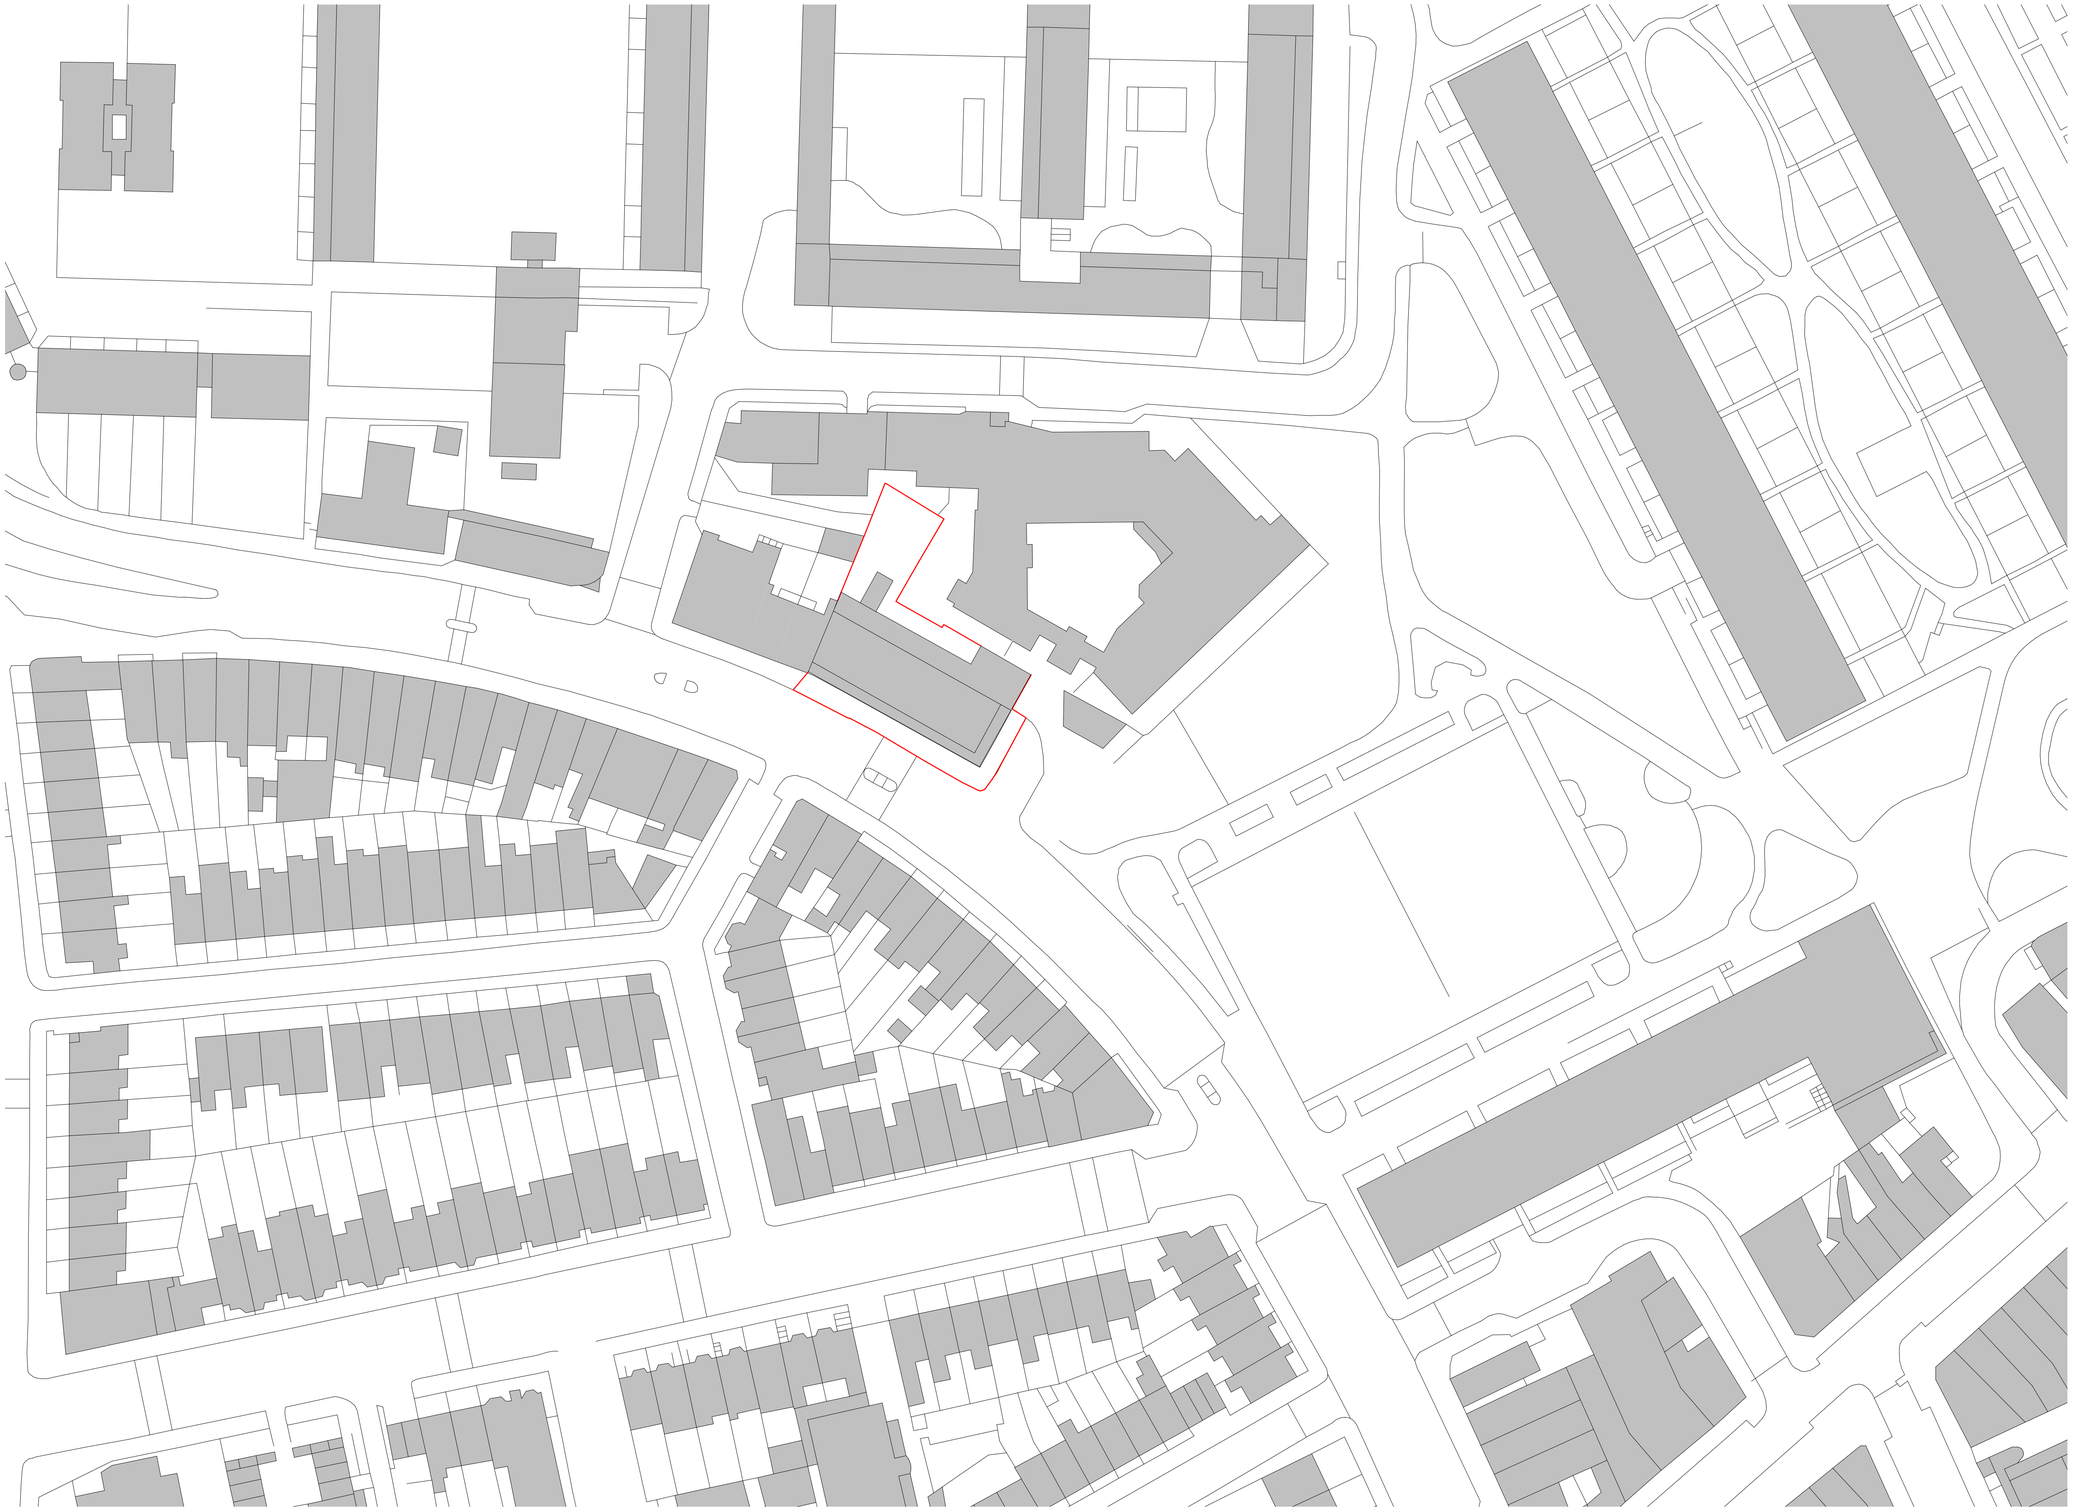

1 Site Plan - Proposed
1 : 500

North

General Notes
1. Do not scale drawings. Dimensions govern.
2. All dimensions are in millimeters unless noted otherwise.
3. All levels are in metres unless noted otherwise.
4. All dimensions shall be verified on site before proceeding with the work.
5. Notified in writing of any discrepancies.
6. Any areas indicated on this sheet are approximate and indicative only.

Drawings represents design intent only. It is intended for coordiation and planning purposes and does not constitute a detailed construction document. Before implementation, this design must be verified and confirmed by engineers.

Rev.	Date	Reason For Issue	Chk

PLANNING

Key Plan.

Client
Andreas Kyprianides

Project
Malden Road

Title
Site Plan
Proposed

Project No	Sheet First Issue Date	Scale at ISO A1
	03/03/2024	1 : 500

Sheet Number	Revision
0-01	