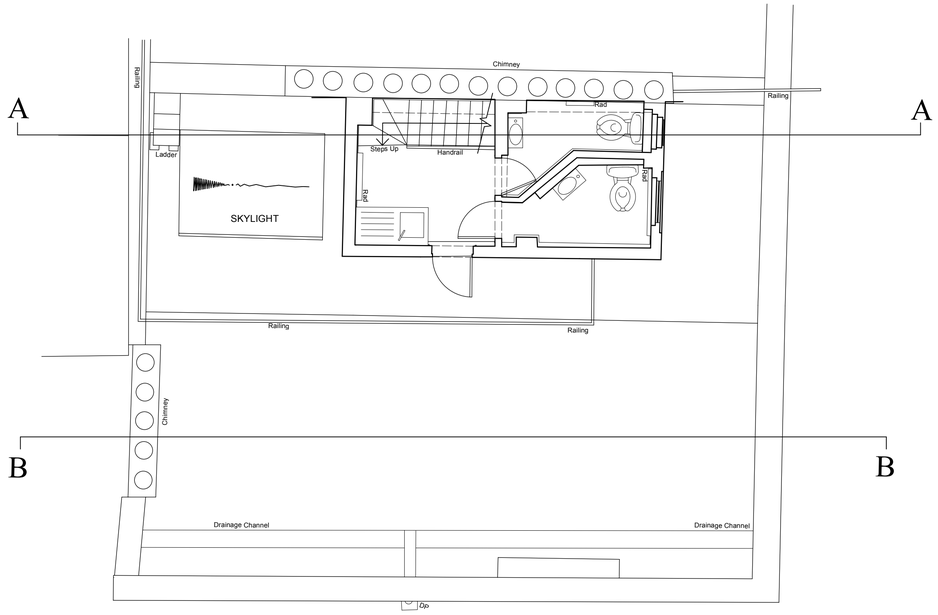

© Do not scale working dimensions from this drawing. Read drawings in conjunction with all relevant consultant drawings and specifications. In case of incongruencies between information - consult the architect for final decision. Deviations from these drawings shall not be made without first consulting the architect.

NOTES

CHECK	REVISION NOTES	DATE	REV.
FGC	PLANNING APP	16.02.24	P*

32 BEDFORD ROW,
LONDON, WC1R 4HE

ROOF PLAN
AS EXISTING

PLANNING
DRAWING STATUS

JOB NO.	SCALE (AS SHOWN)	DRAWING NO.	REV.
398	1:50 @ A1	**P005**	P*

TC
A
Thomas Croft Architects
Studio 117
Great Western Studios
65 Alfred Road
London, W2 5EU
United Kingdom

+44 (0)20 8962 0066
email@thomascroft.com
www.thomascroft.com#

N

SCALE 1:50 @ A1
0 1 2 3 4 5