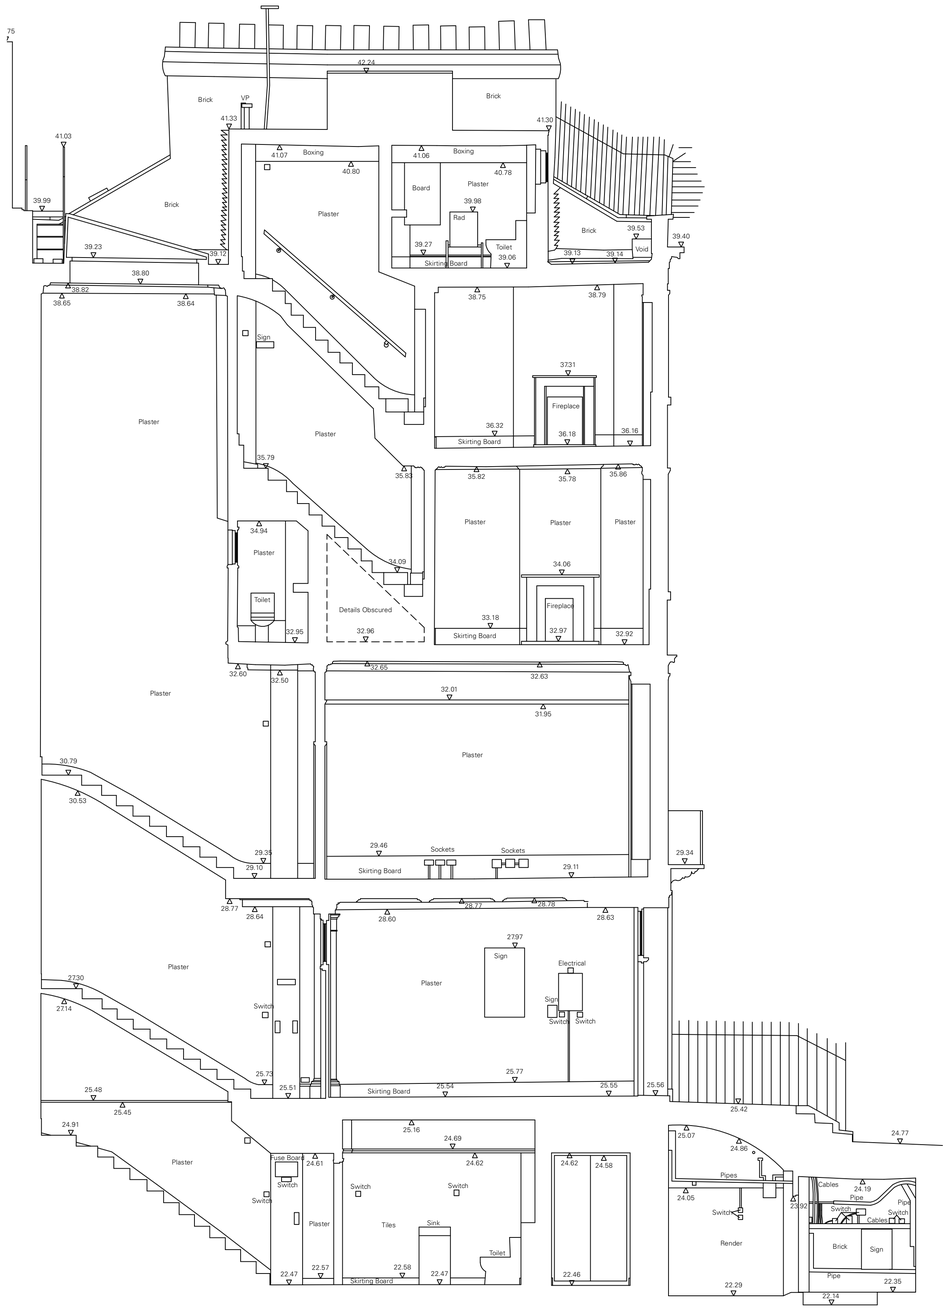

Sectio

Datum=21.00m

1 SECTION A-A'
Scale: 1:50

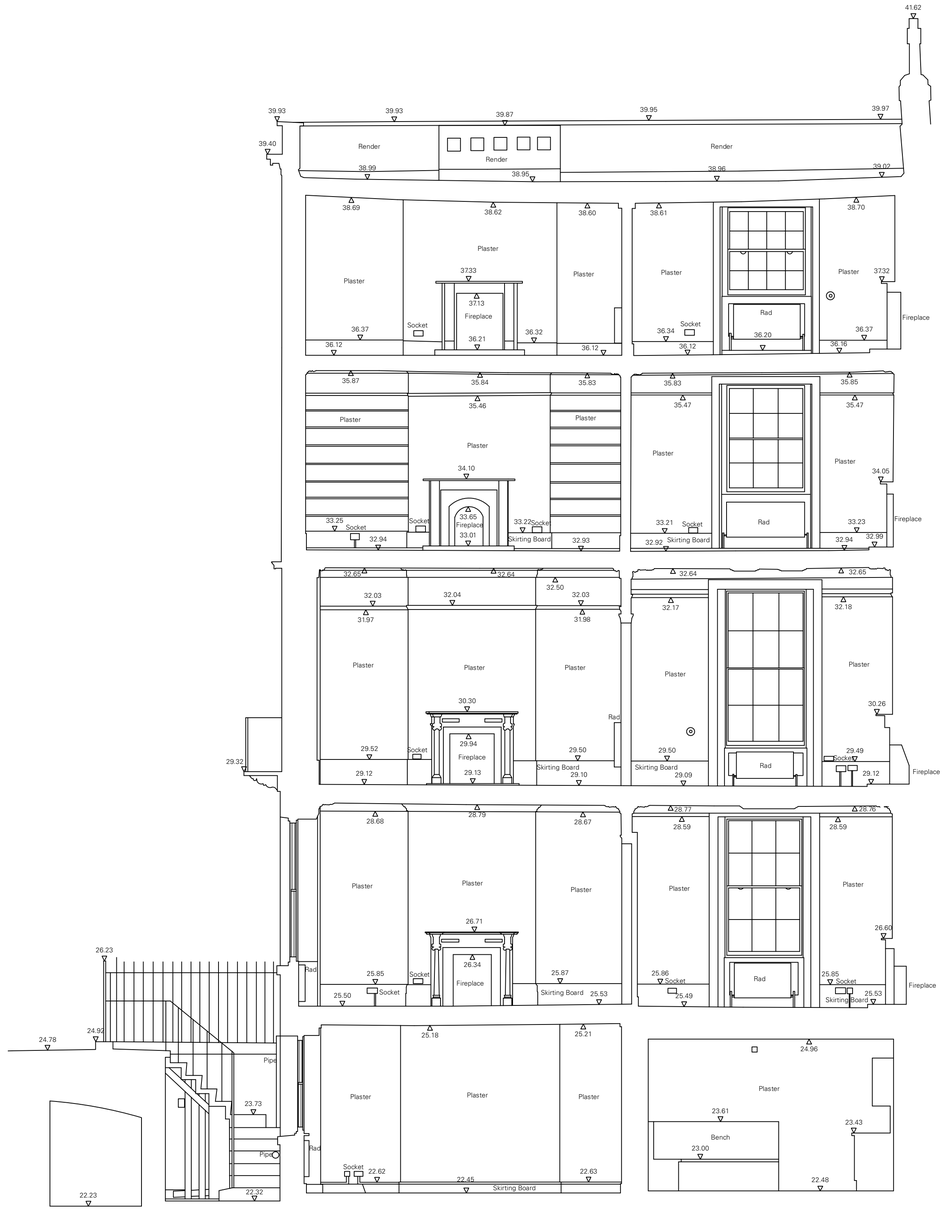

ion B-B

Datum=21.00m

2 SECTION B-B'
Scale: 1:50

© Do not scale working dimensions from this drawing. Read drawings in conjunction with all relevant consultant drawings and specifications. In case of incongruencies between information - consult the architect for final decision. Deviations from these drawings shall not be made without first consulting the architect.

NOTES

FGC	PLANNING APP	22.02.24	P*
CHECK	REVISION NOTES	DATE	REV.

32 BEDFORD ROW,
LONDON, WC1R 4HE

SECTIONS:
AS EXISTING

PLANNING
DRAWING STATUS

398	1:50 @ A1	P010	P*
JOB NO.	SCALE (AS SHOWN)	DRAWING NO.	REV

TC
A
Thomas Croft Architects
Studio 117
Great Western Studios
65 Alfred Road
London, W2 5EU
United Kingdom

+44 (0)20 8962 0066
email@thomascroft.com
www.thomascroft.com#

SCALE 1:50 @ A1
0 1 2 3 4 5