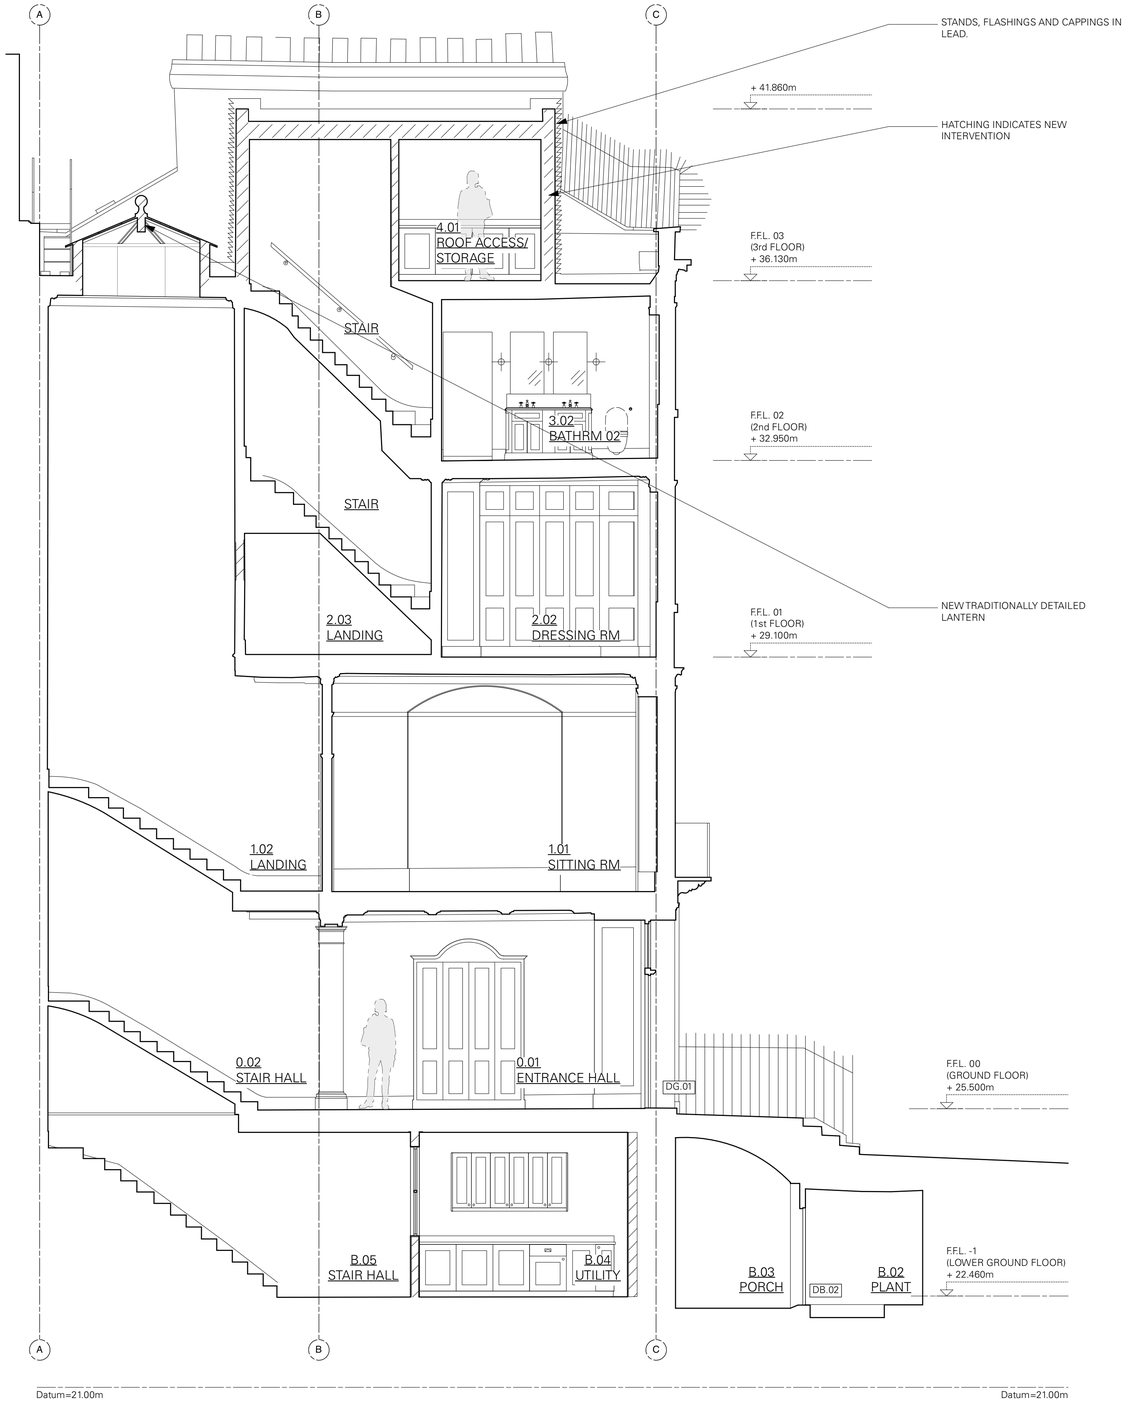

1 SECTION 01
Scale: 1:50

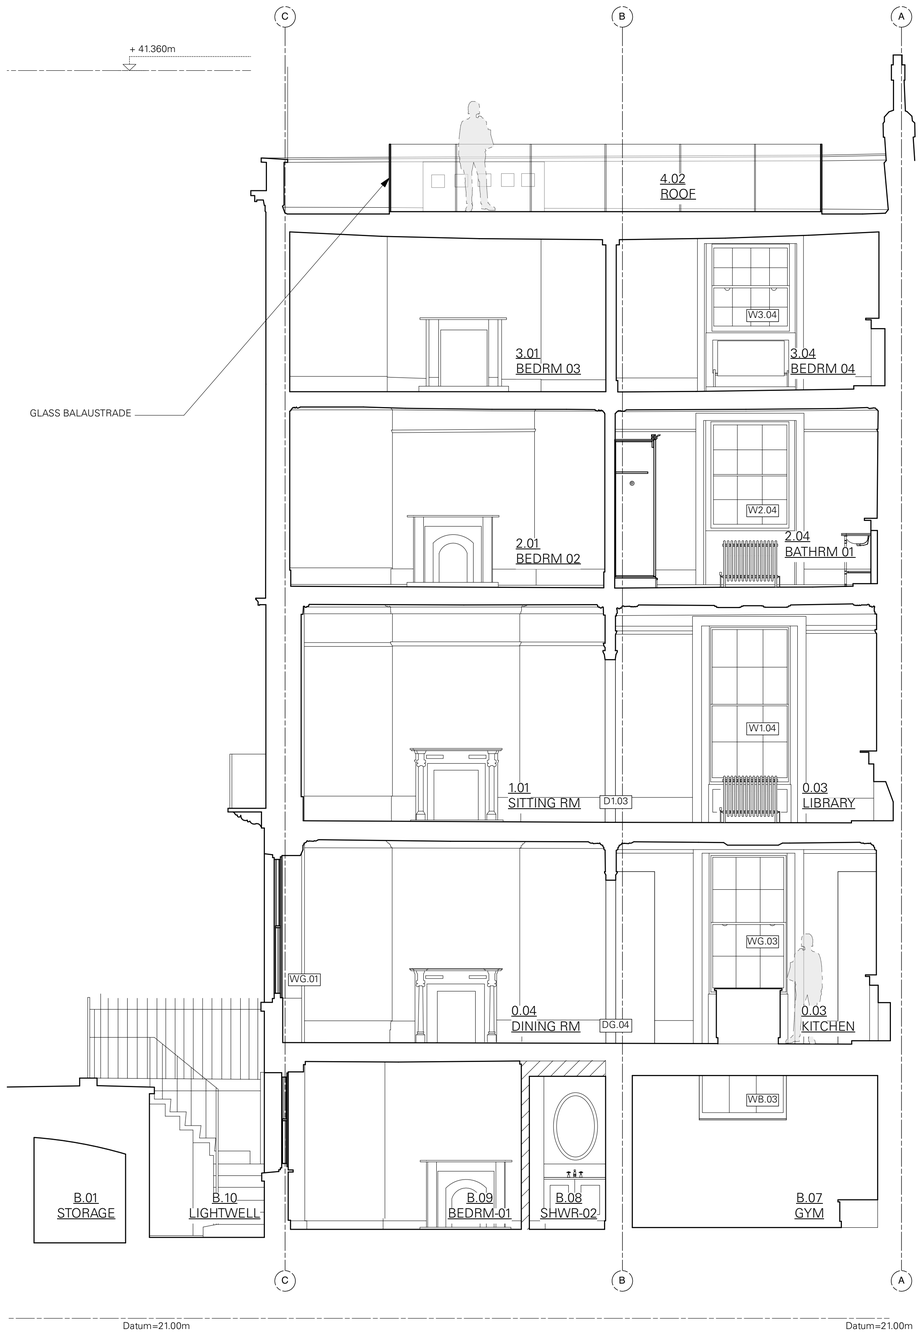

2 SECTION 02
Scale: 1:50

© Do not scale working dimensions from this drawing. Read drawings in conjunction with all relevant consultant drawings and specifications. In case of incongruencies between information - consult the architect for final decision. Deviations from these drawings shall not be made without first consulting the architect.

NOTES

	AMENDMENTS TO ROOF	04/03/2024	1
FGC	PLANNING APP	22.02.24	P*
CHECK	REVISION NOTES	DATE	REV.

32 BEDFORD ROW,
LONDON, WC1R 4HE

SECTIONS:
AS PROPOSED

PLANNING
DRAWING STATUS

398	1:50 @ A1	P410	P1
JOB NO.	SCALE (AS SHOWN)	DRAWING NO.	REV

TCA
Thomas Croft Architects
Studio 117
Great Western Studios
65 Alfred Road
London, W2 5EU
United Kingdom
+44 (0)20 8962 0066
email@thomascroft.com
www.thomascroft.com#

SCALE 1:50 @ A1
0 1 2 3 4 5