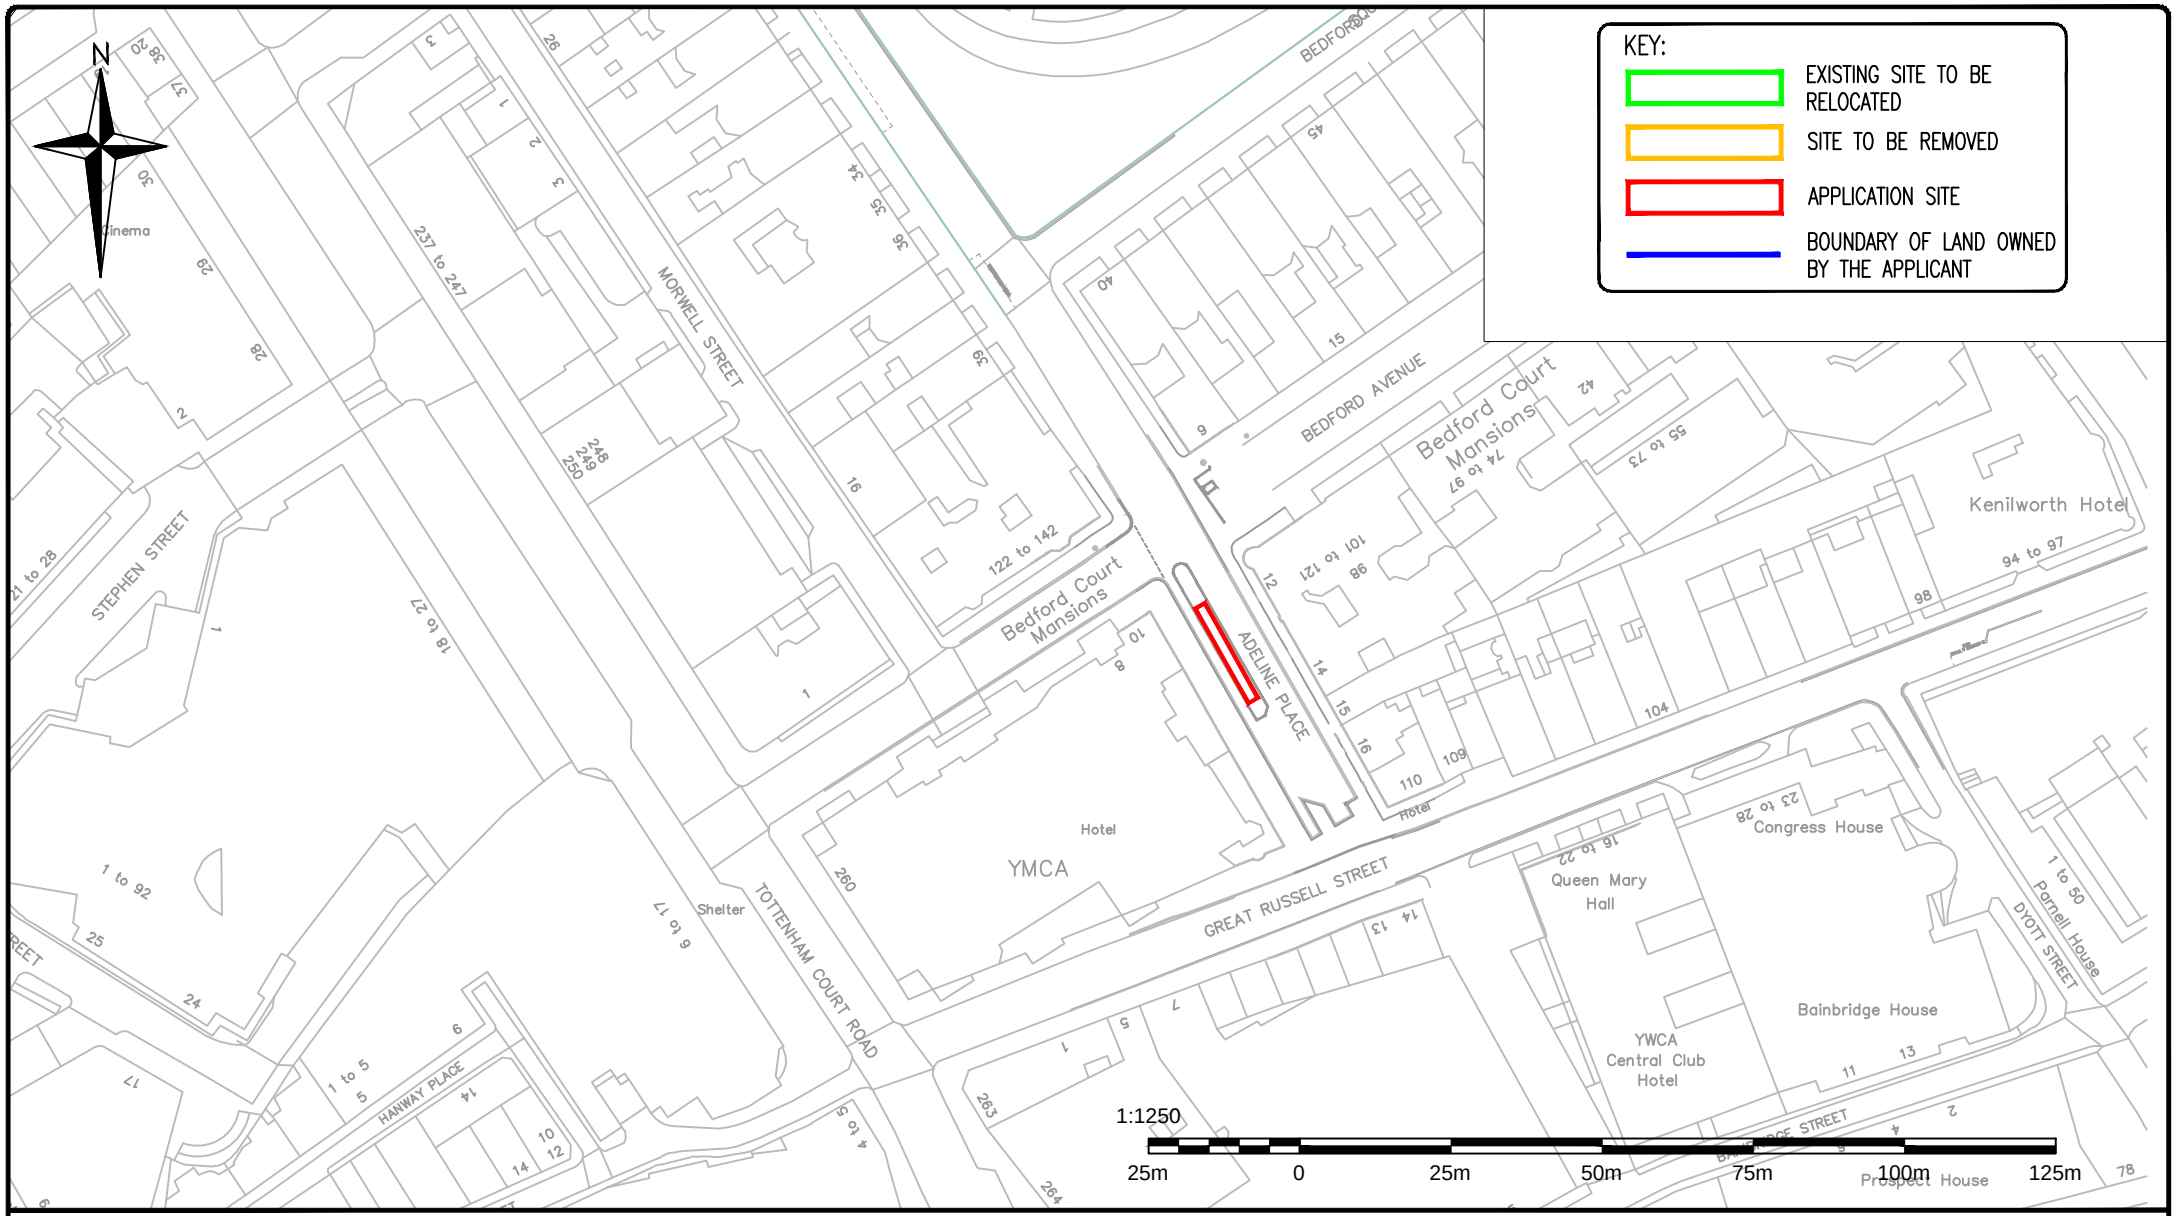

Roads Directorate

230 Blackfriars Road
London
SE1 8NW

Santander CYCLES

Project	SANTANDER CYCLES
Drawing Title	LOCATION PLAN ADELINE PLACE
Borough	CAMDEN
Site No.	CA192

Date	Scale	Drn	Chk	App
22/11/2023	1:1250 @ A4	OF	ER	OF

Dwg No. 02-615192-LOC Rev —

Status FOR APPROVAL

Adeline Place

Rev	Date	Description	Drn	Chk	App

© Crown copyright and database rights 2011 Ordnance Survey 100035971