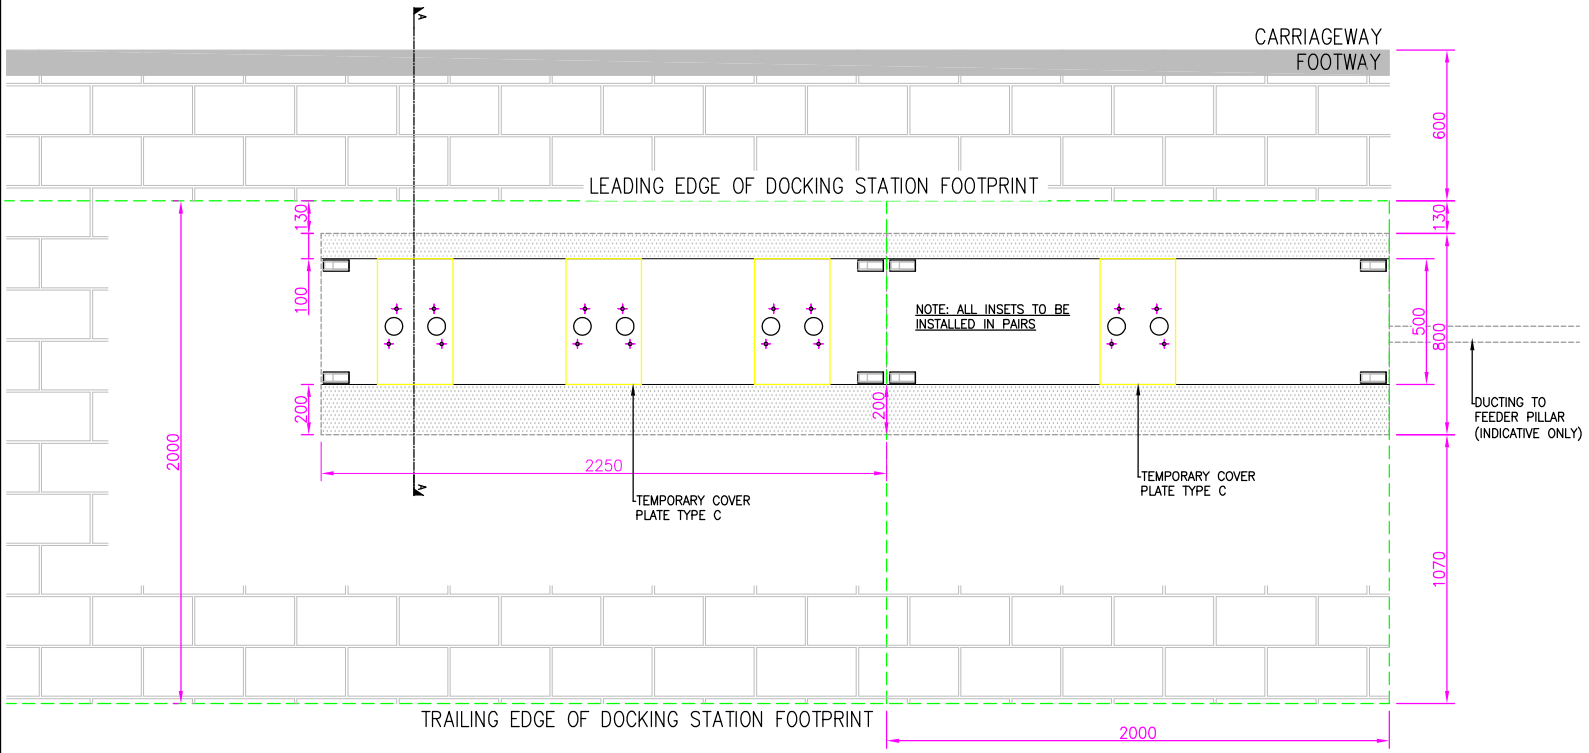

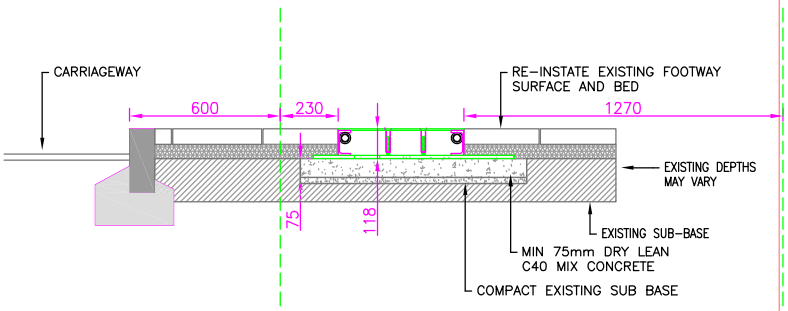

SECTION A–A

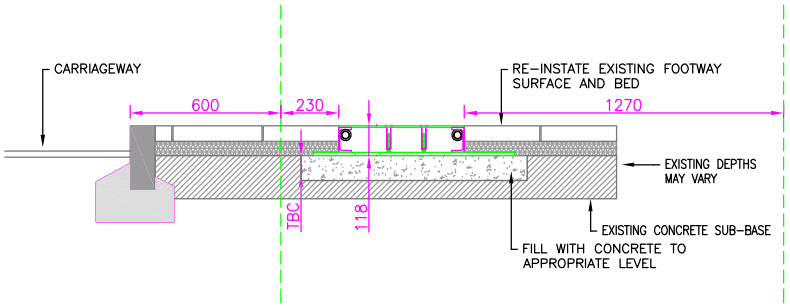

INSET COVER PLATE
(SCALE 1:10)

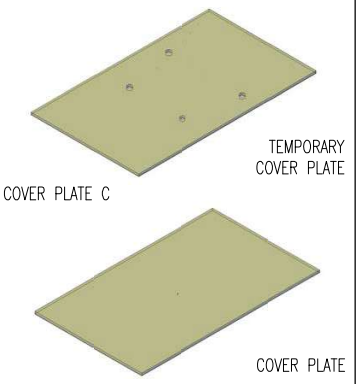

Roads Directorate

230 Blackfriars Road
London
SE1 8NW

Santander CYCLES

project: SANTANDER CYCLES

drawing title: INSET LINEAR FOUNDATION FOOTWAY

borough: –

site no.: –

date	scale	drn	chk	app
22/10/12	1:20 @ A3	AH	DP	AS

Dwg N° TDE-FW-04

rev C

status FOR INFORMATION

Rev	Date	Description	Drn	Chk	App
C	06/05/15	LOGO AND ADDRESS UPDATED	CEP	JJS	DR
B	28/04/15	MINOR AMENDMENTS	JJS	ID	JP
A	26/08/13	NOTES ADDED	JJS	ID	JP

© Crown copyright and database rights 2011 Ordnance Survey 100035971