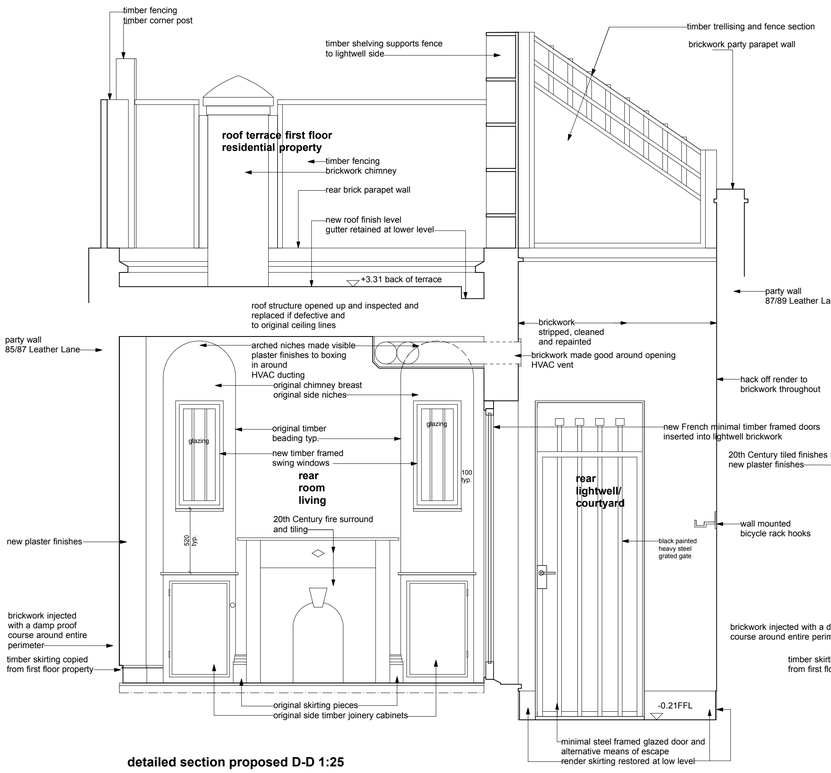

detailed section proposed D-D 1:25

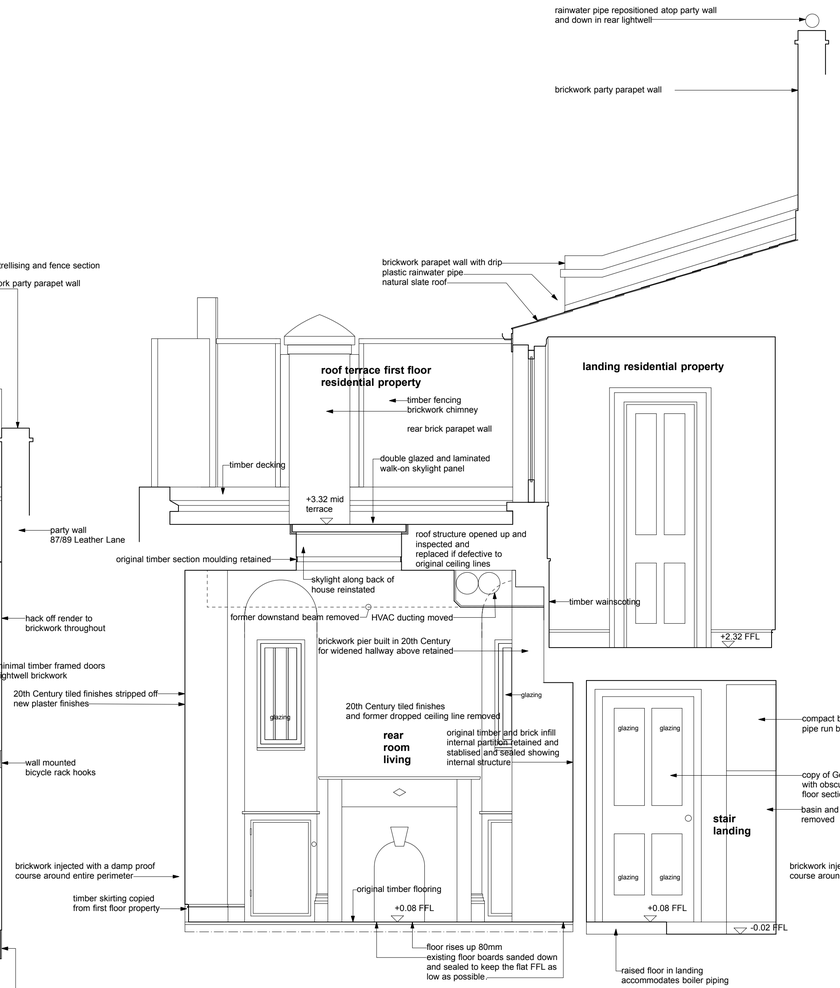

detailed section proposed C-C 1:25

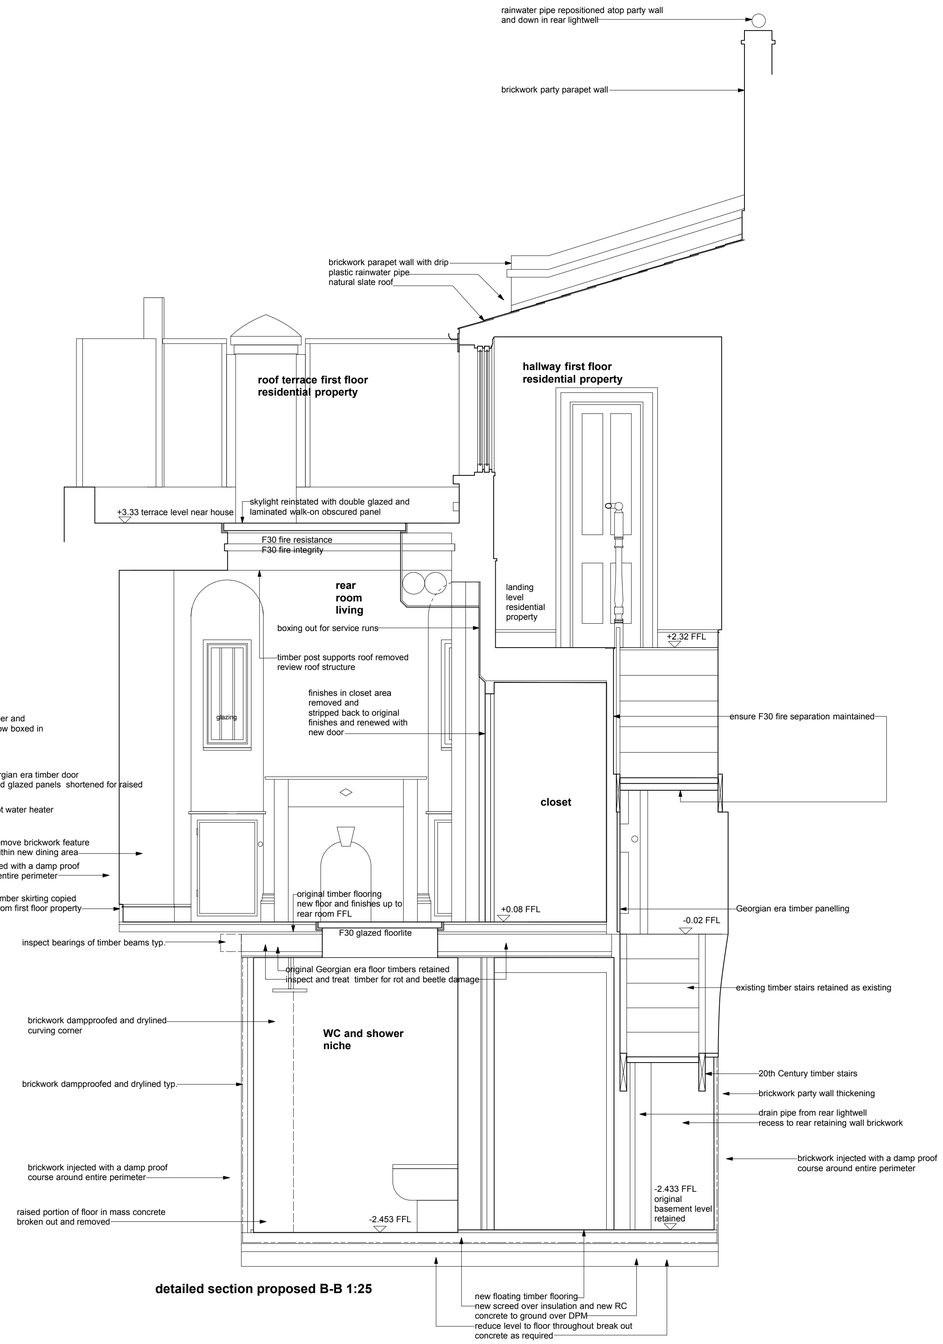

detailed section proposed B-B 1:25

scaled to measure when printed at 1:25

Elden Croy Architect 28 Wilmington Square, London WC1X OEG

job no. : 134
job name : 87 Leather Lane
date : 31.10.17

dwg. no. : 08/25/134F23.06.18
dwg. name :proposal sections 1
scale : 1:25 @ A1