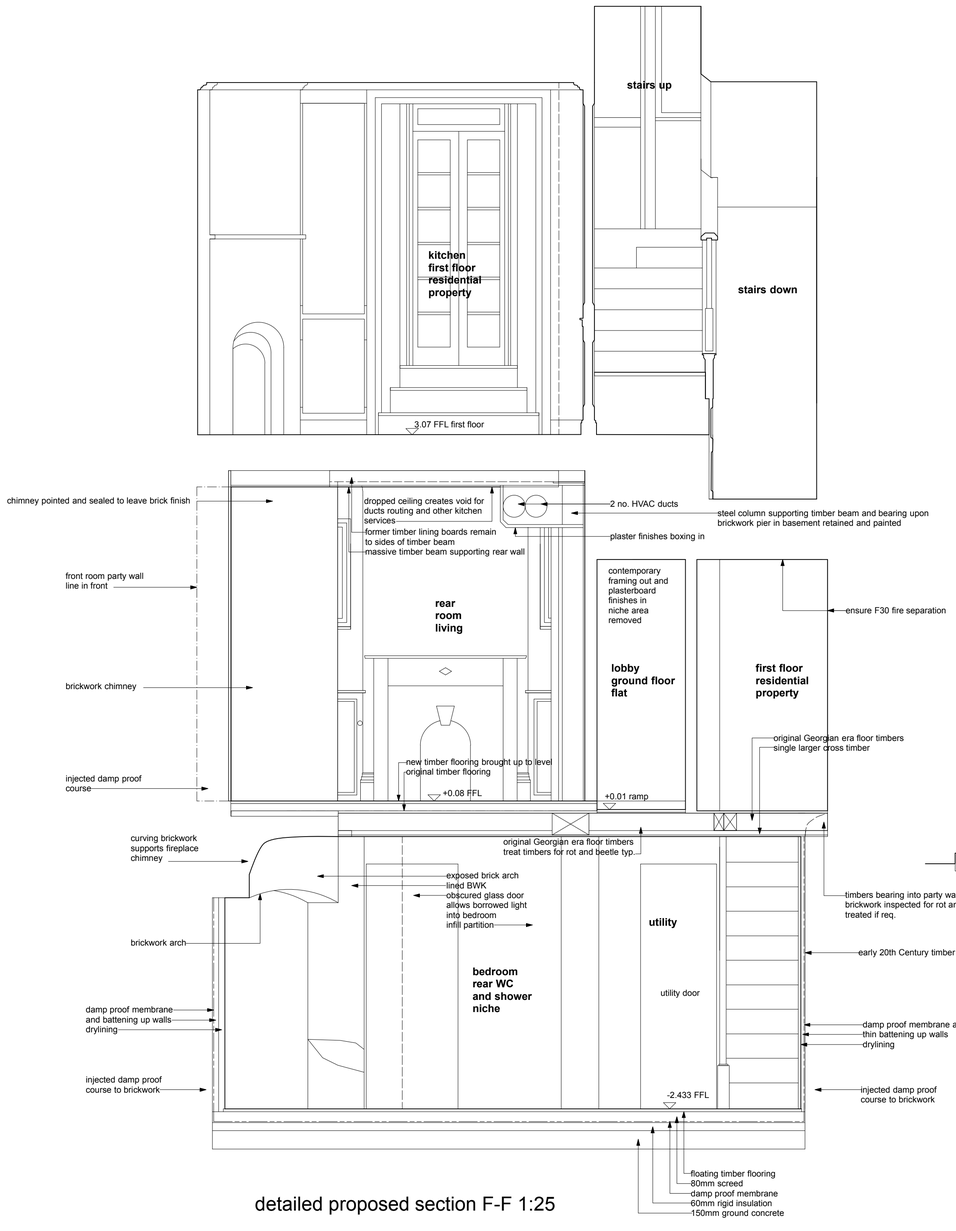

detailed proposed section F-F 1:25

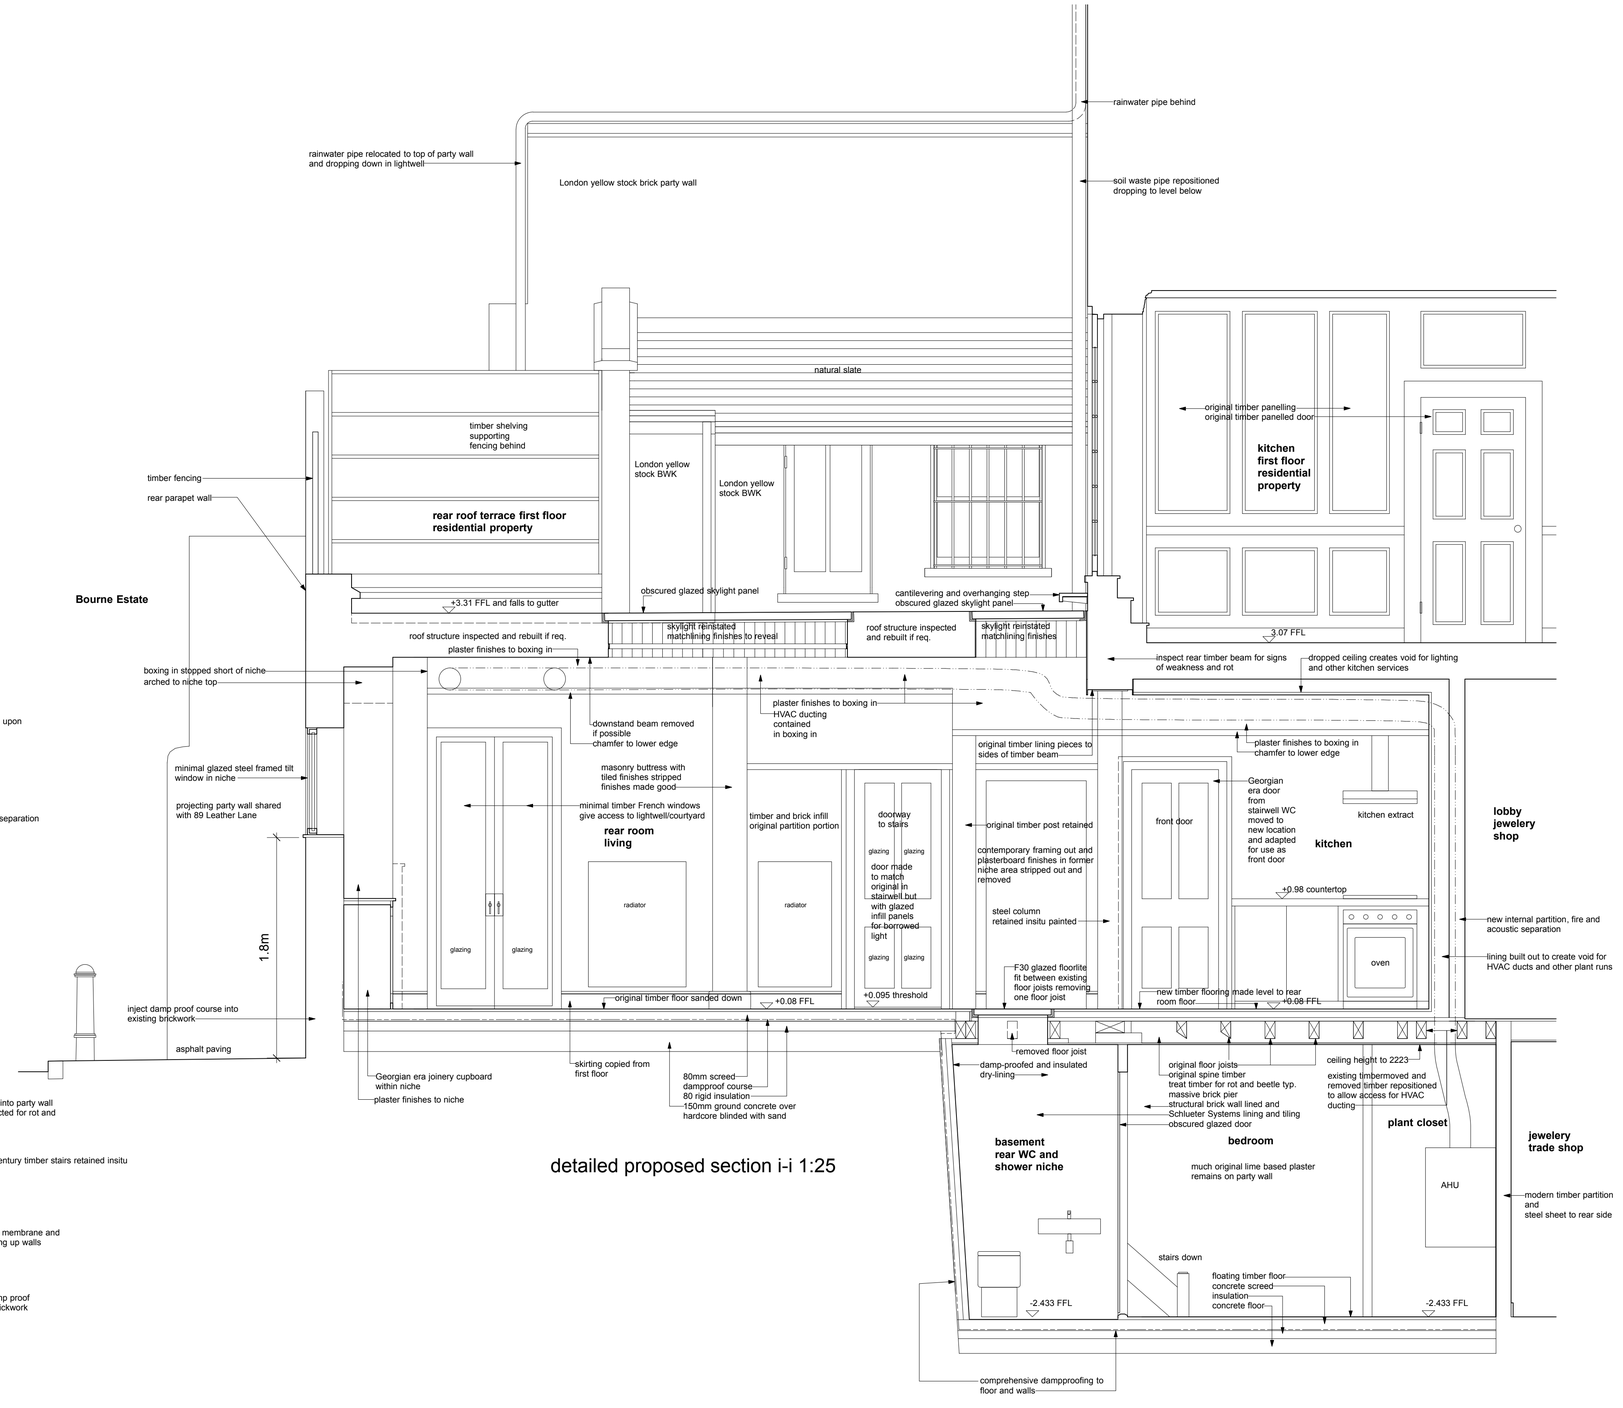

detailed proposed section i-i 1:25

0 1m 2m 3m 4m 5m

0.1 0.2 0.3 0.4 0.5 0.6 0.7 0.8 0.9

scaled to measure when printed at 1:25

Elden Croy Architect 28 Wilmington Square, London WC1X OEG

job no. : 134
job name : 87 Leather Lane
date : 04.11.17

dwg. no. : 09/25/134F23.06.18
dwg. name :proposal sections 2
scale : 1:25 @ A1