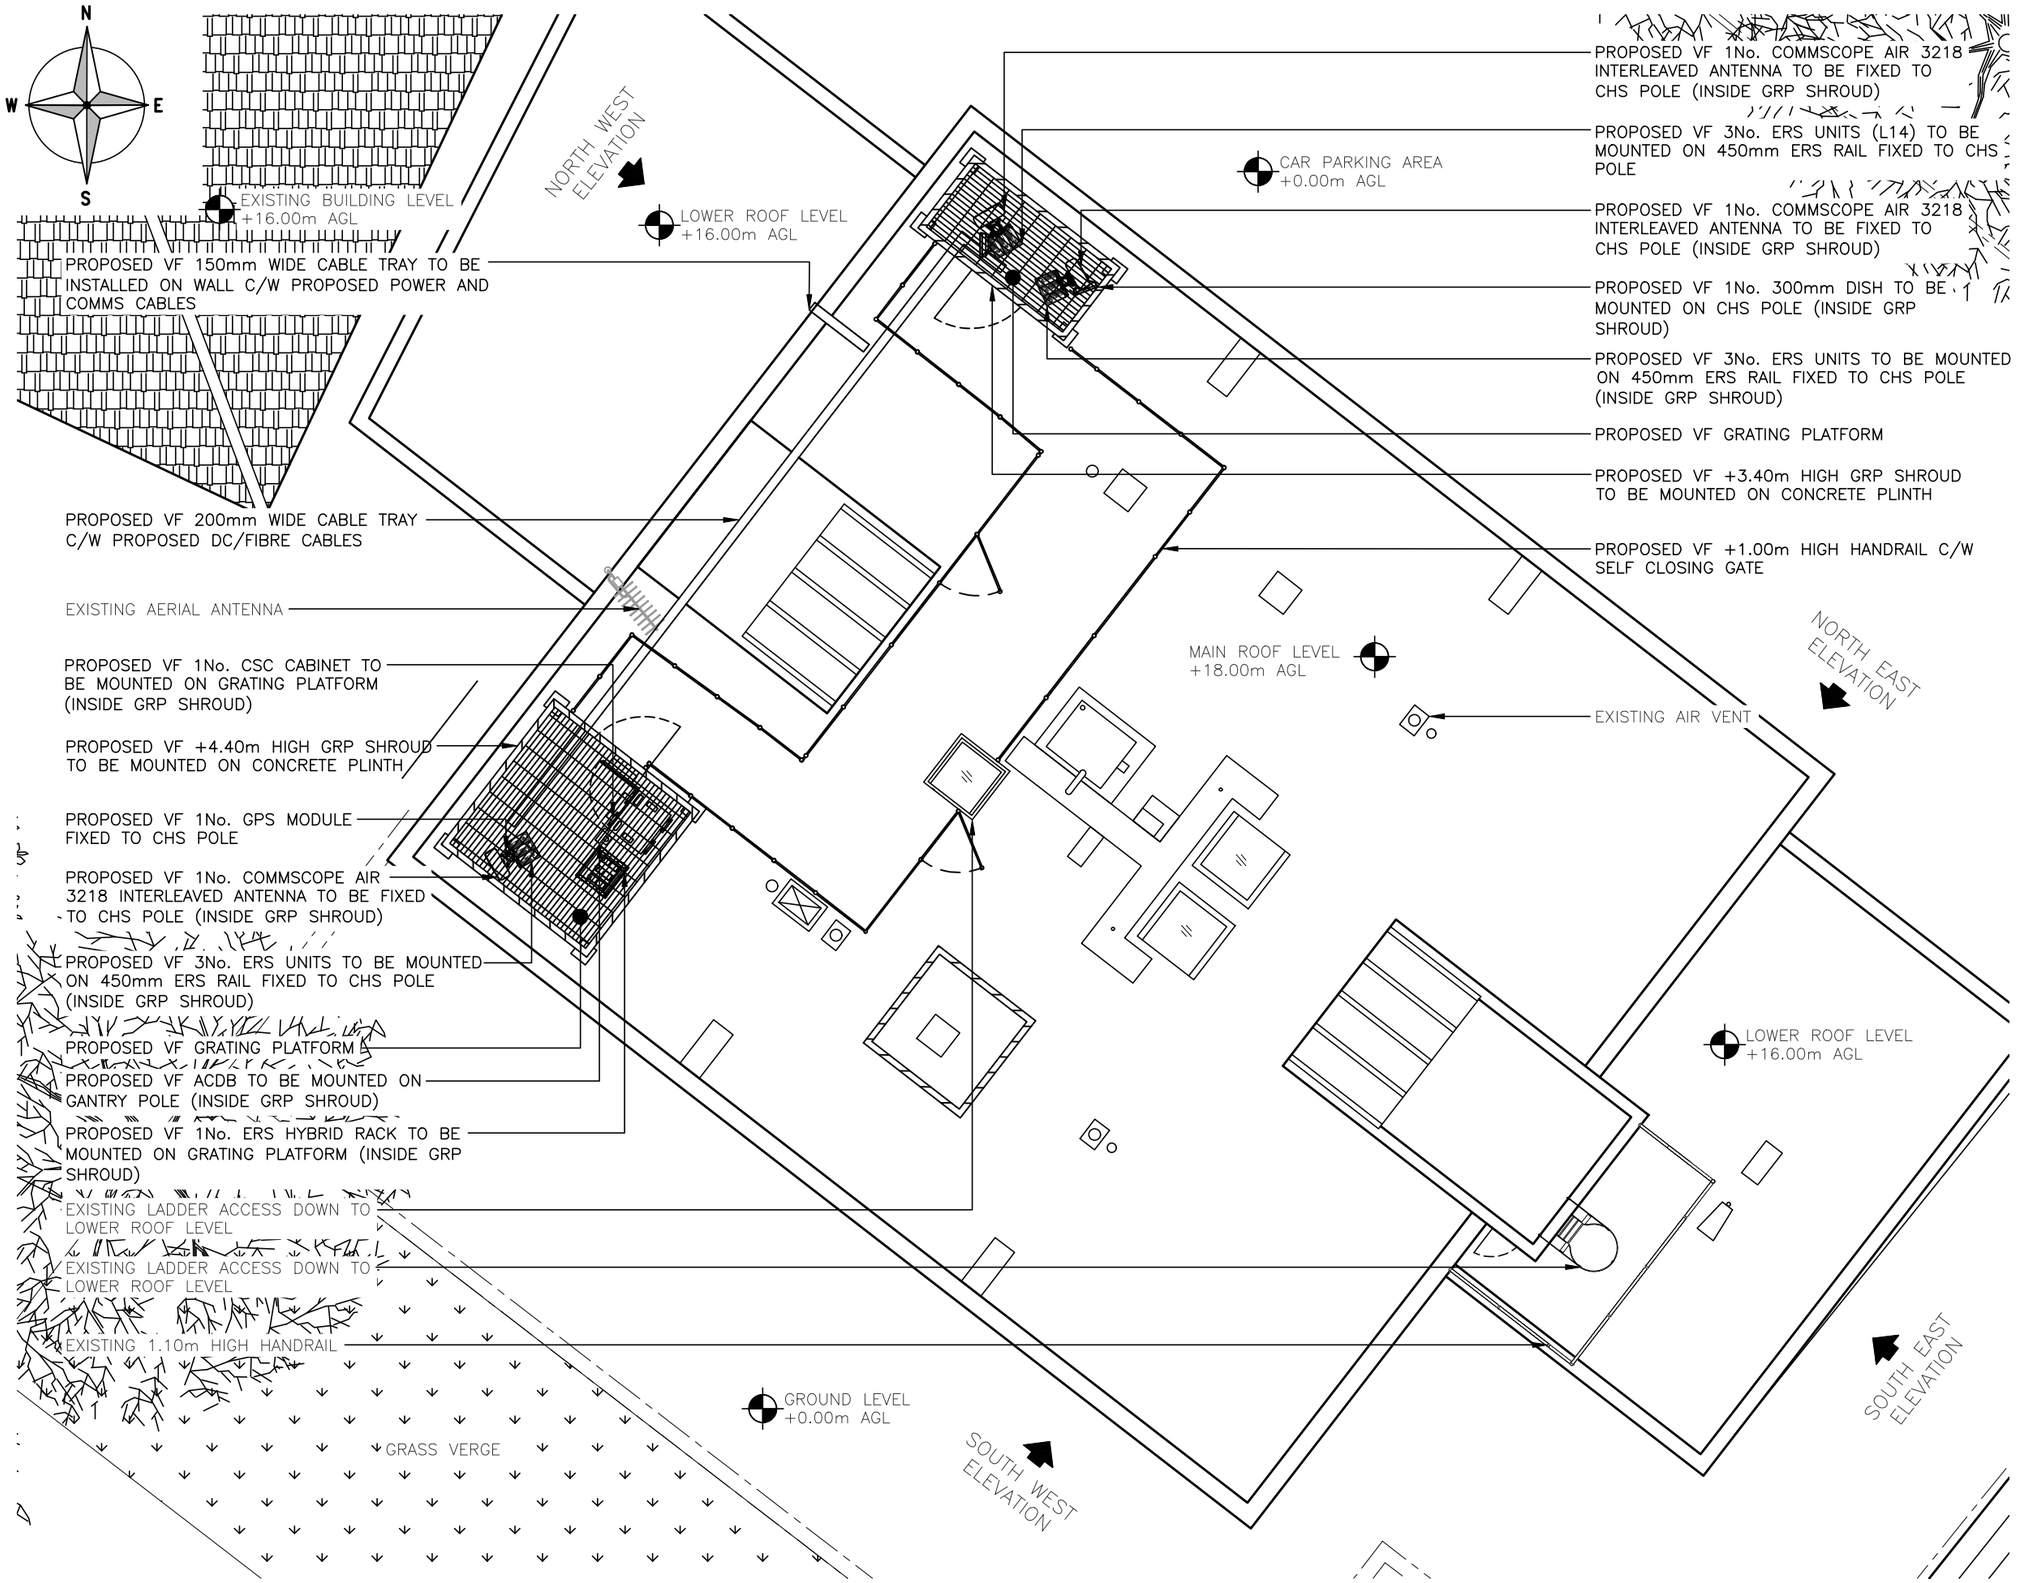

PROPOSED SITE PLAN

(1:100)

These drawings comply with VF Standard ICNIRP guidelines, under configuration VM7F

Designed in accordance with Cornerstone documents: SDN0007 & SDN0009 v5.0

ALL DIMENSIONS ARE IN mm UNLESS NOTED OTHERWISE

N.G.R E: 527467 N: 184948

NOTES:

NOTES:
PROPOSED GRP TO BE BRICK MATCHED TO THE EXISTING BUILDING

REV	MODIFICATION	BY	CH	DATE
C	GRP Shroud Update & Cabinets Moved	MT	AC	21.11.23
B	Tree Pruning, Shroud size & Antenna heights amended	ASE	RP	05.04.23
A	Issued for Approval	ASE	RP	04.01.23

waldon: A part of MGroupServices

cornerstone

CORNERSTONE - BEACON

Cell Name		Opt.
ROMNEY COURT		T
Cell ID No		
CORNERSTONE	VMO2	VF
E332863 14839120	N/A	47008

Site Address / Contact Details

ROMNEY COURT
139 HAVERSTOCK HILL
BELSIZE PARK LONDON
NW3 4RX

Drawing Title: PROPOSED SITE PLAN

Purpose of issue: PLANNING — Dwg Rev: C

Drawing Number: 201

Surveyed By: RP — Original Sheet Size: A3 — Pack Issue: D

Drawn:	Date:	Checked:	Date:
MT	21.11.23	AC	21.11.23

SDNT0005 Version 1.3