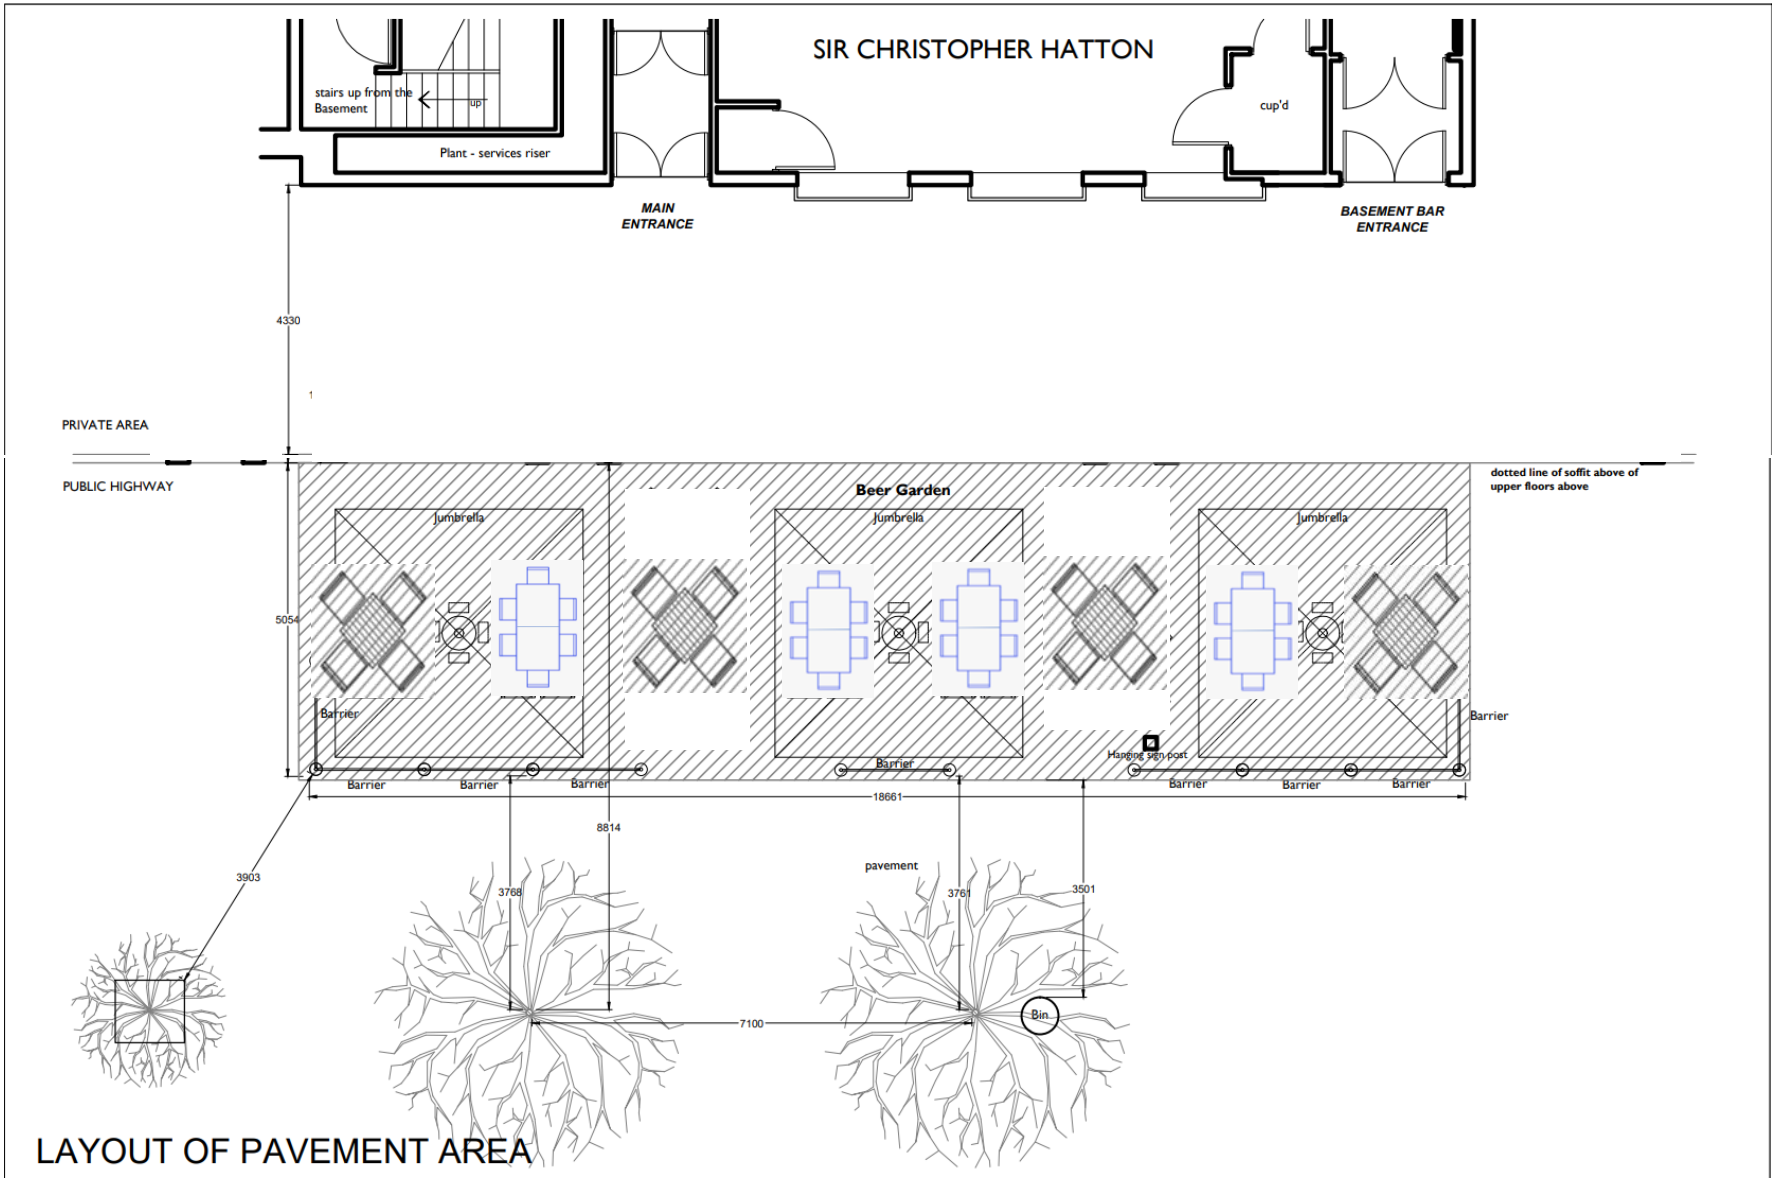

LAYOUT OF PAVEMENT AREA