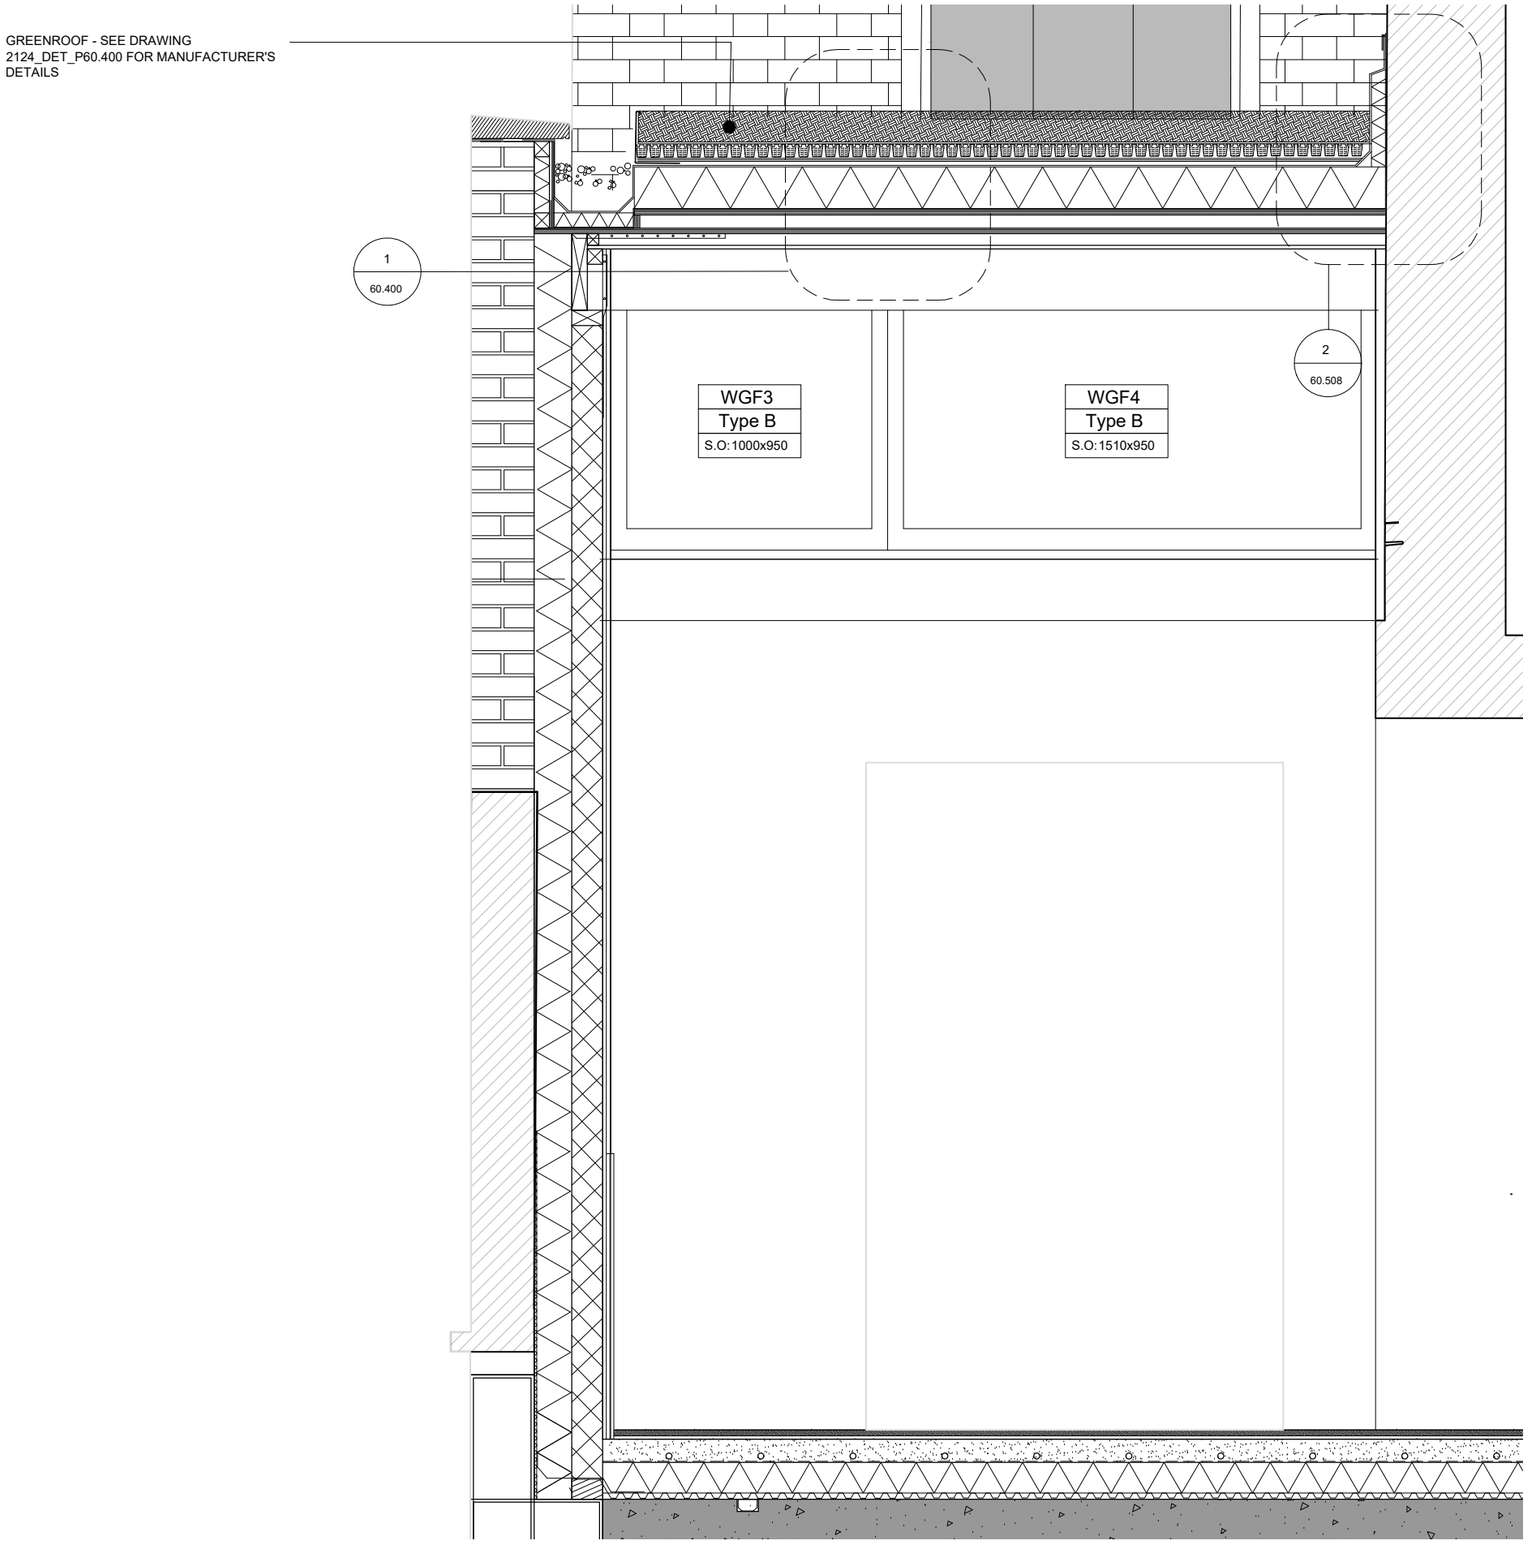

1 PROPOSED SECTION C THROUGH EXTENSION
SCALE: 1:20

REV.	DATE	DESCRIPTION
-	-	-

NOTES:

ECHLIN
THIRD FLOOR
46 BEDFORD ROW
LONDON WC1R 4LR
+44 (0) 20 7349 9610
ECHLINLONDON.COM

CLIENT

CONFIDENTIAL

NOTES:

1. DO NOT SCALE FROM THIS DRAWING - USE FIGURED DIMENSIONS ONLY
2. TO BE READ IN CONJUNCTION WITH ALL OTHER CONSULTANTS / SPECIALISTS DRAWINGS.
   REPORT ANY DISCREPANCIES BEFORE AFFECTED WORK COMMENCES
3. ALL SETTING OUT DIMENSIONS TO BE CHECKED ON SITE BY CONTRACTOR BEFORE WORK COMMENCES. ANY DISCREPANCIES TO BE REPORTED TO THE ARCHITECT © ECHLIN 2015

PROJECT

35 GLOUCESTER CRESCENT

DRAWING TITLE

PROPOSED SECTION C THROUGH EXTENSION

STATUS

ISSUED FOR CONDITIONS DISCHARGE

SCALE	JOB NUMBER	DRAWN BY	CHECKED
1:20 @A3	2124	MD	SC

DRAWING NO	DATE	REV
2124_AD_P50.103	25.04.2024	-