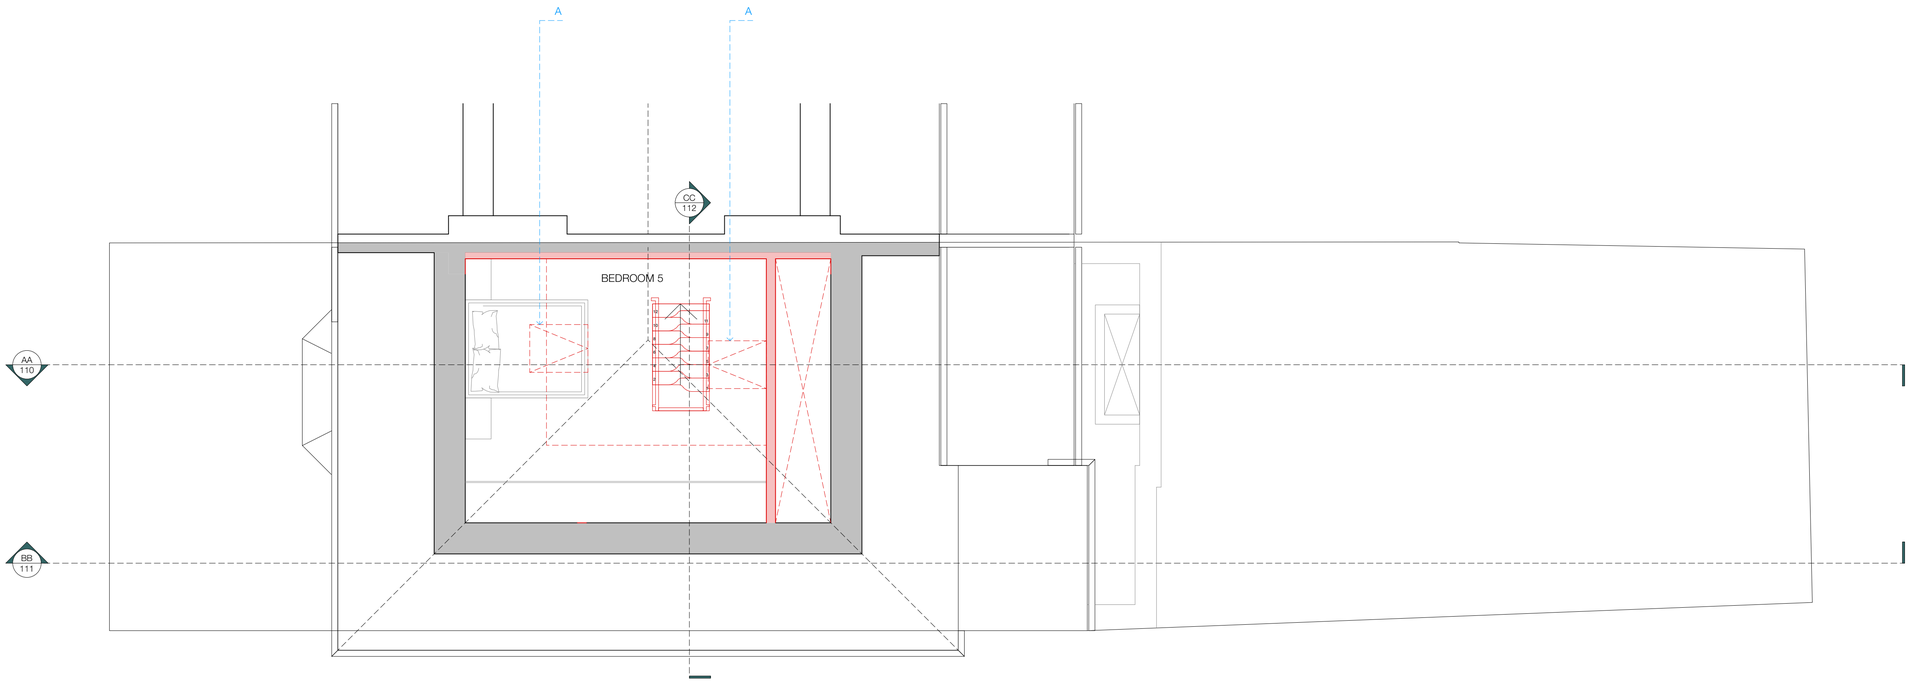

Studio McW
Architecture + Design

32 Blackfriars Road
Working From_Southwark
London, SE1 8PB

@studiomcw info@studiomcw.co.uk studiomcw.co.uk

GENERAL NOTES

The drawing remains copyright to Studio McW Limited and may not be reproduced or copied without consent in writing_ no implied licence exists.

Do not scale from drawings_ use figured dimensions only.

Any discrepancies between site and drawings to be reported to the Architect immediately_ all dimensions to be checked on site by the Main Contractor and such dimensions to be their responsibility.

Read in conjunction with all relevant Structural, Mechanical and Electrical Engineers drawings.

All works carried out must comply with relevant British Standards and Building Regulation requirements.

ISSUE/REVISION	DATE	REV.
Xxxx	XX.XX.XX	X

Drawings based on survey by; Xxxx

NOTES

A Proposed conservation rooflight - to sit flush with roof tiles and align to window in elevation below

DEMOLISHED WALLS
EXISTING WALLS
PROPOSED WALLS

DATE	18.04.2024
STATUS	PLANNING
REF NO.	23_27
SCALE	1:50 @A1 / 1:100 @A3
DRAWN	AB
CHECKED	GW
PROJECT	26 CROFTDOWN ROAD_ LONDON_ NW5 1EN
DRAWING	PROPOSED_ LOFT FLOOR PLAN
DRAWING NO.	303
REVISION	P1