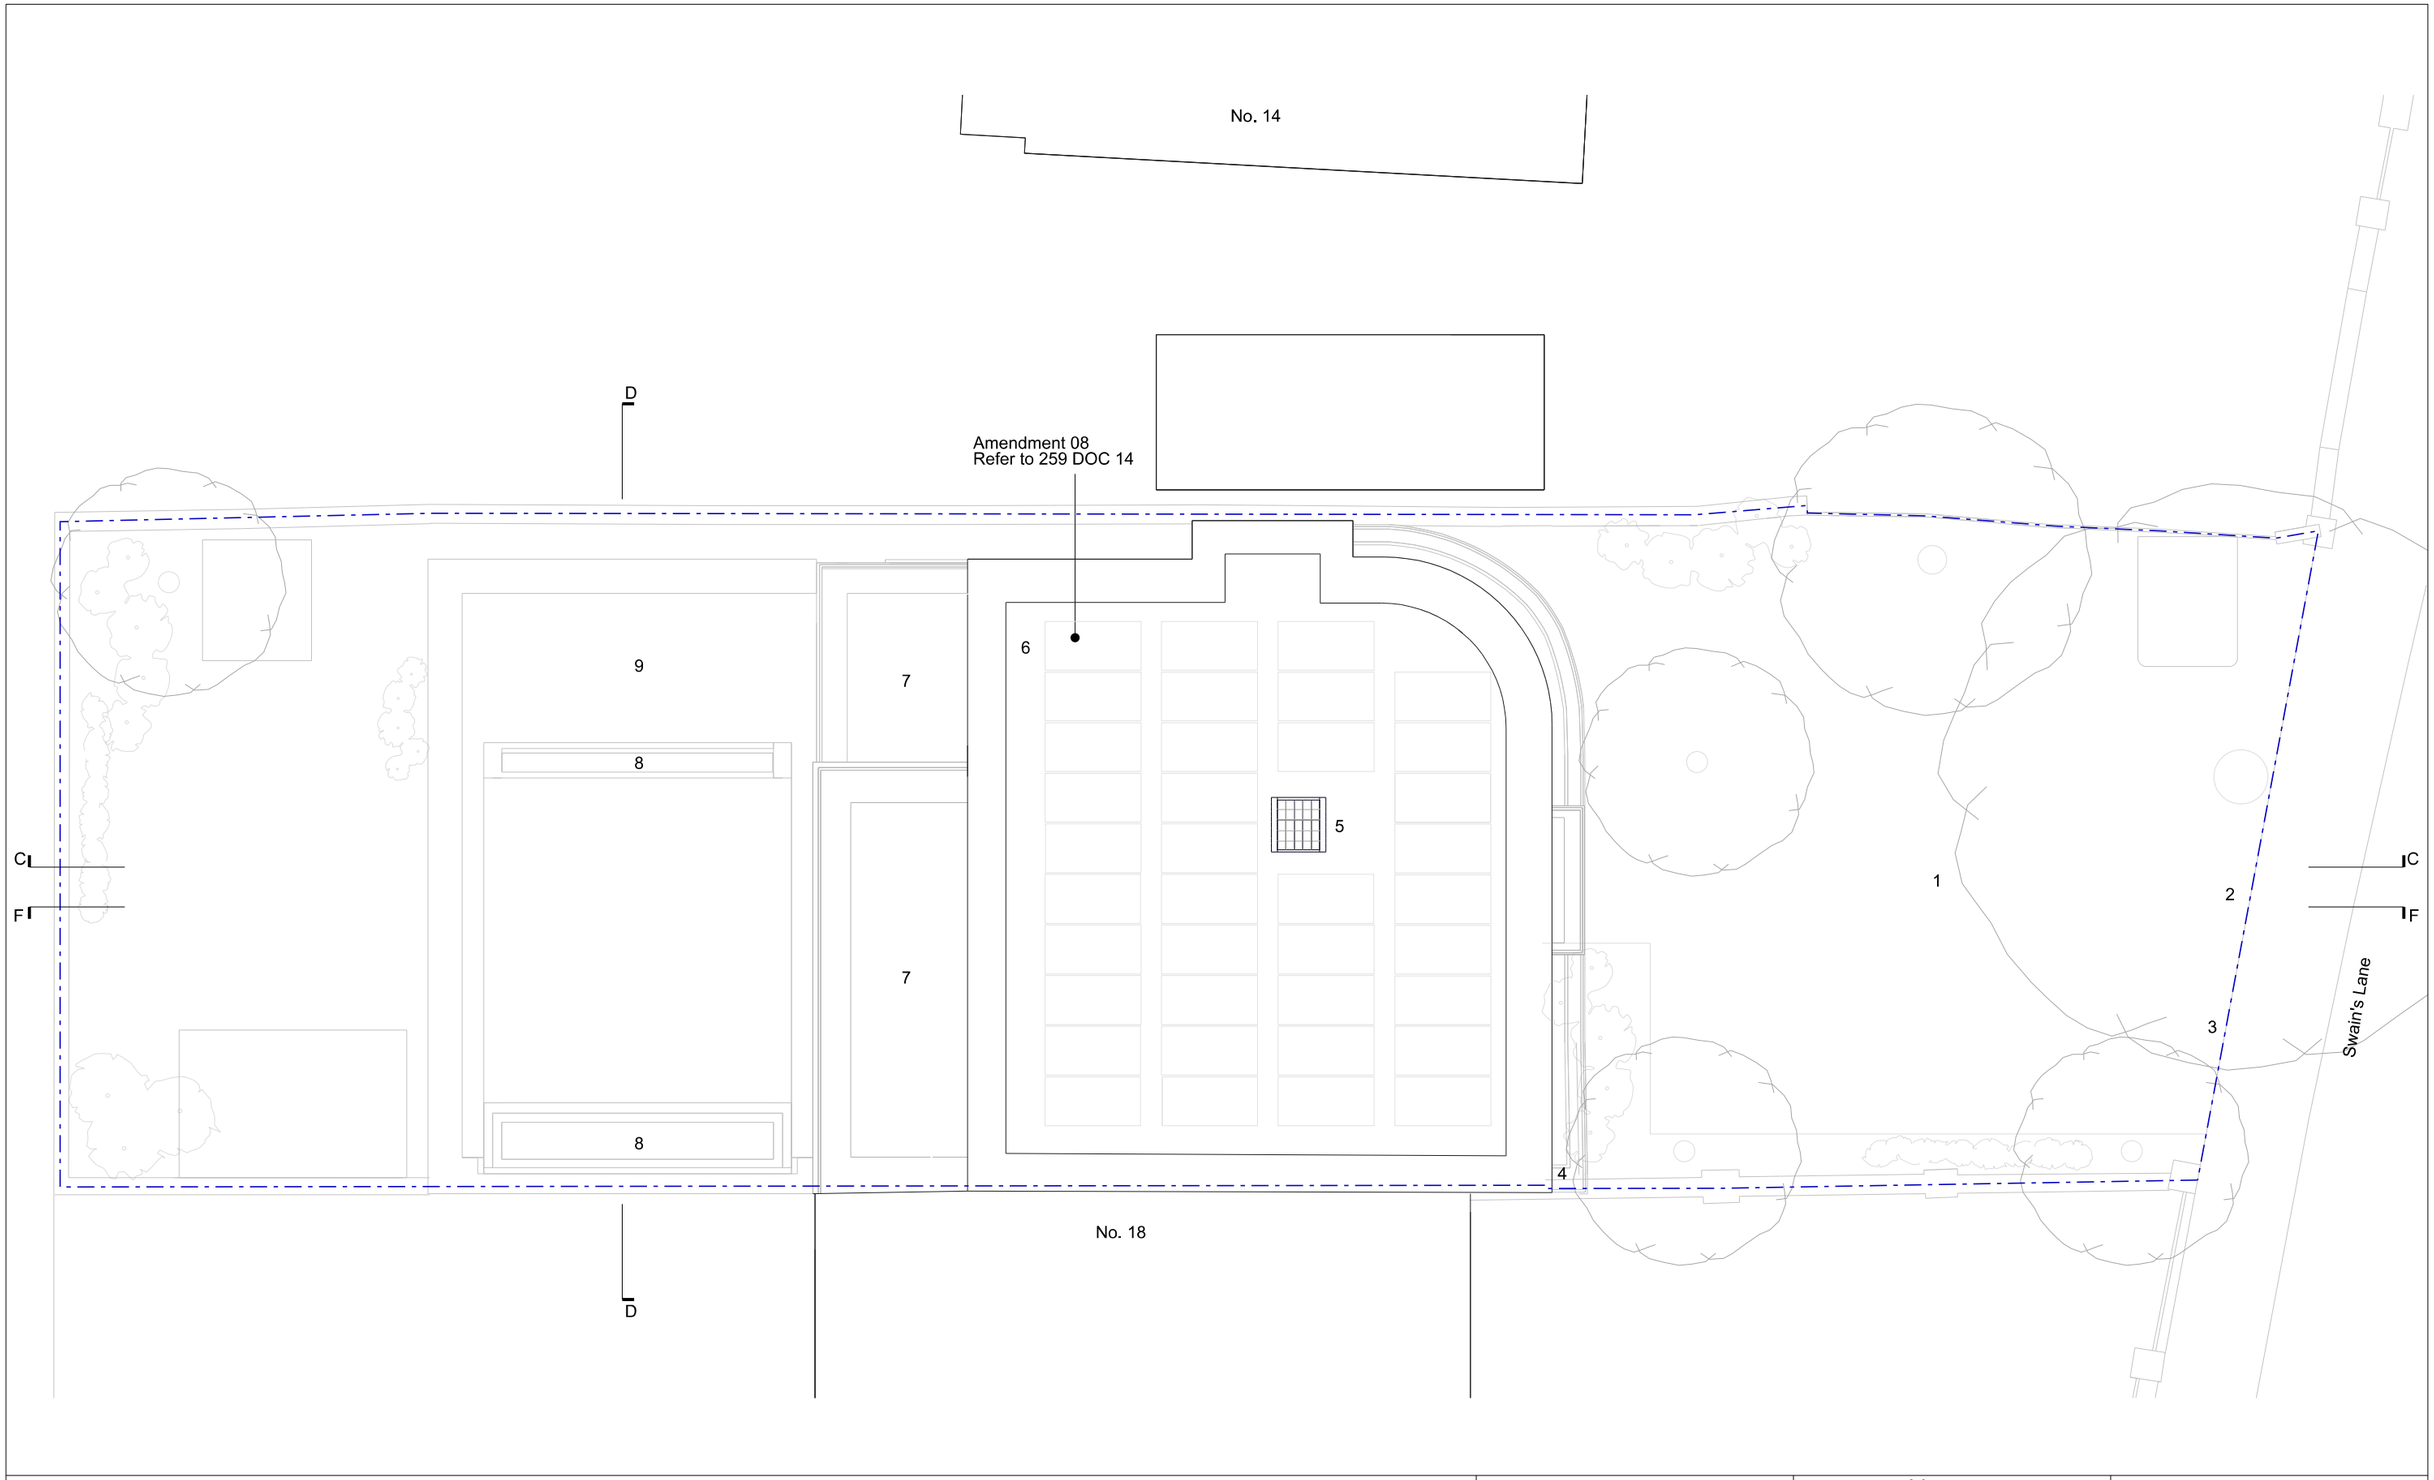

Legend

Existing elements.

assumed boundary

Approved elements.

1m 2m 4m 6m 8m

1. Permeable paving comprising re-use of existing stone slabs set in gravel with biodiverse planting of ferns and other native species
2. Pedestrian entrance
3. Vehicle entrance
4. Gap between buildings closed by insulation
5. New quadruple-glazed passivhaus skylight in position of existing skylight
6. Solar panels on roof
7. Balcony for upper floor flat
8. Rooflight
9. Sedum roof

A. This drawing is not for construction.
B. This drawing is copyright of the architect.

Drawing Status:
Planning

Revision	Date

prewett bizley architects
118a London Wall London EC2Y 5JA 020 7256 2195
rp@ prewettblzley.com www.prewettblzley.com

Project
16 Swain's Lane
London N6 6QS

Drawing
As Approved Roof Plan

Scale
1:100 @ A3
1:50 @ A1

Date
Apr 2024

Drg. no.
259 AP 03

Revision
-