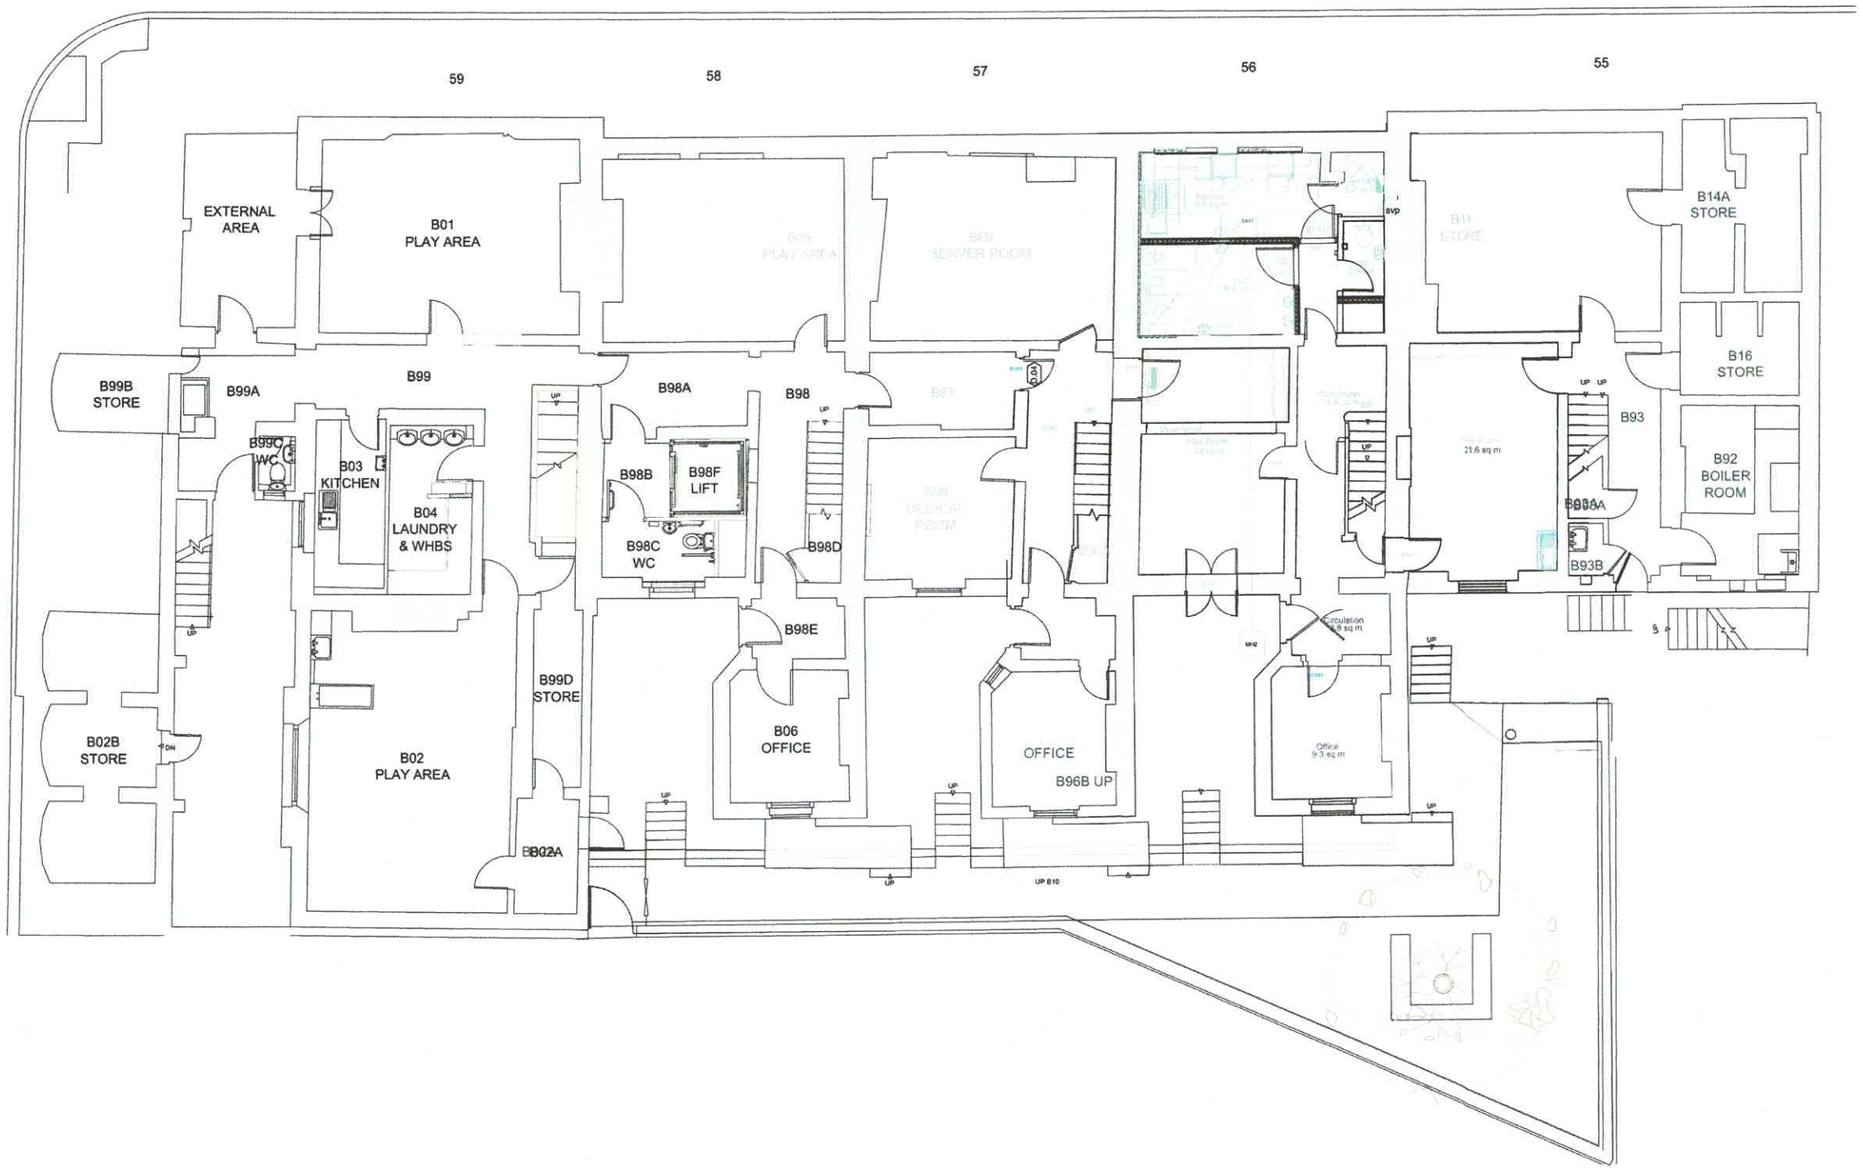

SITE CONSTRAINT PLAN : AS EXISTING

[SCALE 1:75 (A1)]

Please note that the issue of CAD files is done upon request, to assist co-ordination only. Use of written dimensions and levels is permitted, but all other dimensions extracted from the digital content are not to be relied upon. The setting out and dimensions of any existing structural elements shown in the digital drawings / model are based on collated archive information, measured surveys and site investigations as available, and if there is any reasonable doubt in relation to this which effects costs or final construction details the contractor should undertake relevant surveys to confirm / verify the information, and any changes discovered should be notified to the engineer.

Notes :

1. All drawings are to be read in conjunction with all relevant Specifications, Bills of Quantities, Architectural, Services and Engineering drawings.
2. Any discrepancies between these documents shall be brought to the attention of the Engineer.
3. All dimensions are in millimetres, unless noted otherwise.
4. All levels are in metres related to Ordnance Datum.

REV	DATE	DESCRIPTION	BY	APP
C01	29/08/23	FOR INFORMATION	MAK	M.R

PROJECT:
55-59 GORDEN SQUARE, LONDON
WC1H 0NU

TITLE:
EXISTING SITE CONSTRAINT PLAN

CLIENT:
CAPPAGH PUBLIC WORKS LTD

MWP
ENGINEERING AND ENVIRONMENTAL CONSULTANTS
CORK | DUBLIN | LONDON | LIMERICK
www.mwp.ie

DRAWN:	CHECKED:	APPROVED:
MAK	M.R	M.R
PROJECT NUMBER: 24107	DATE: 29/08/23	SCALE @ A1: 1:75(A1)

STATUS DESCRIPTION: FOR INFORMATION
STATUS: S2

DRAWING NUMBER: 24107 - MWP -XX-00-DR-S-1001
REV: C01