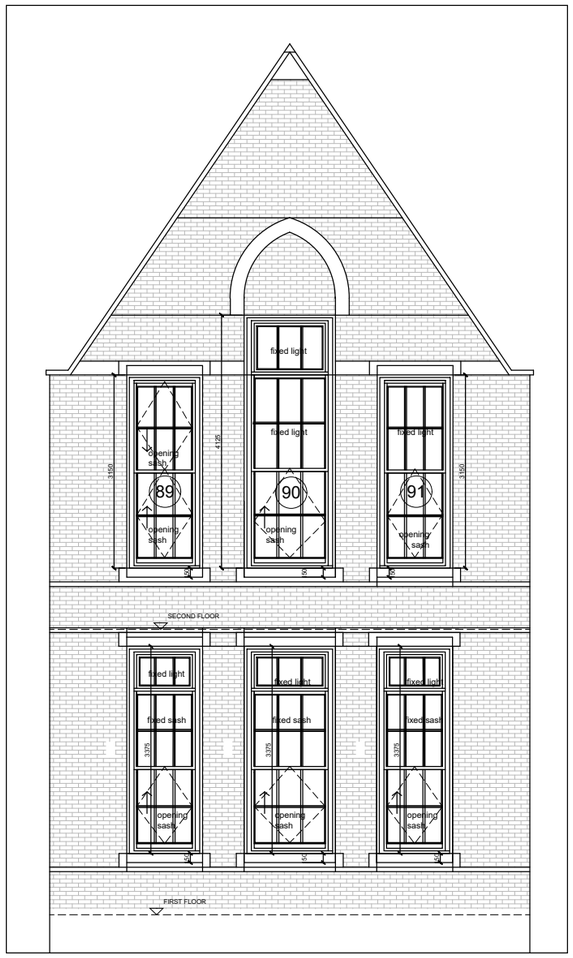

Existing South Wing Gable Elevation

ELEVATIONS
2nd Floor
Classroom 2.03

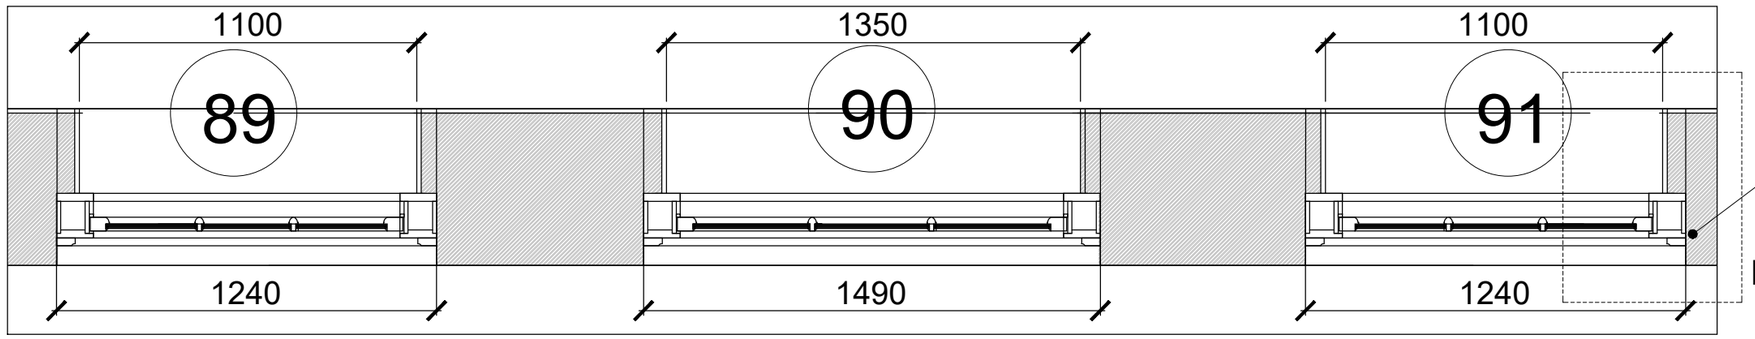

repair rotten sash box casing

PLAN SASH WINDOWS

Do not scale from this drawing
All dimensions are to be checked on site
Any discrepancies are to be reported immediately to the Architect or Main Contractor

COPYRIGHT © 2023
ALL RIGHTS DESCRIBED IN THE CHAPTER IV OF THE COPYRIGHT DESIGN AND PATENTS ACT 1988, HAVE BEEN GENERALLY ASSERTED

Notes.

Rev.	Date	Comment	By

Client
CFBL French School
Holmes Road, Kentish Town, London NW5 3AX

Project
Window Refurbishment

Drawing
Type 2 Sash Window Repairs
Plan & Elevation Windows 89,90,91.
2nd Floor Sash Windows Classroom 2.03

Project No.	Drawing No.	Issue	Status
FS2023	SK03-2	P1	P

Scale	Date	Drawn By	Checked By
1:20@A3	May 2023	FB	FB

FRANCIS BIRCH ARCHITECT
Francis Birch Dipl Arch (Oxford) RIBA Architect
11 North Hill Avenue, Highgate, London N6 4RJ
T: 0208 342 8602
M: 07432 553861
E: f.birch123@gmail.com