THIS DRAWING IS PROTECTED BY COPYRIGHT - FIGURED DIMENSIONS ONLY TO BE TAKEN FROM THIS DRAWING. DIMENSIONS TO BE CHECKED ON SITE AND ANY DISCREPANCIES REPORTED TO THE ARCHITECT IMMEDIATELY.

PURPOSE OF ISSUE: (I)Info/Comment (S)Sign Off (P)Planning (B)Building Control (T)Tender (C)Construction (F)Final Revision

Rev	Rev Date	Revision Description	Drawn/ Checked	Purpose of Issue
/	12/03/2024	Initial issue for comment.	JD/CBT	I
A	13/05/2024	Issued for Planning.	CBT/CBT	P

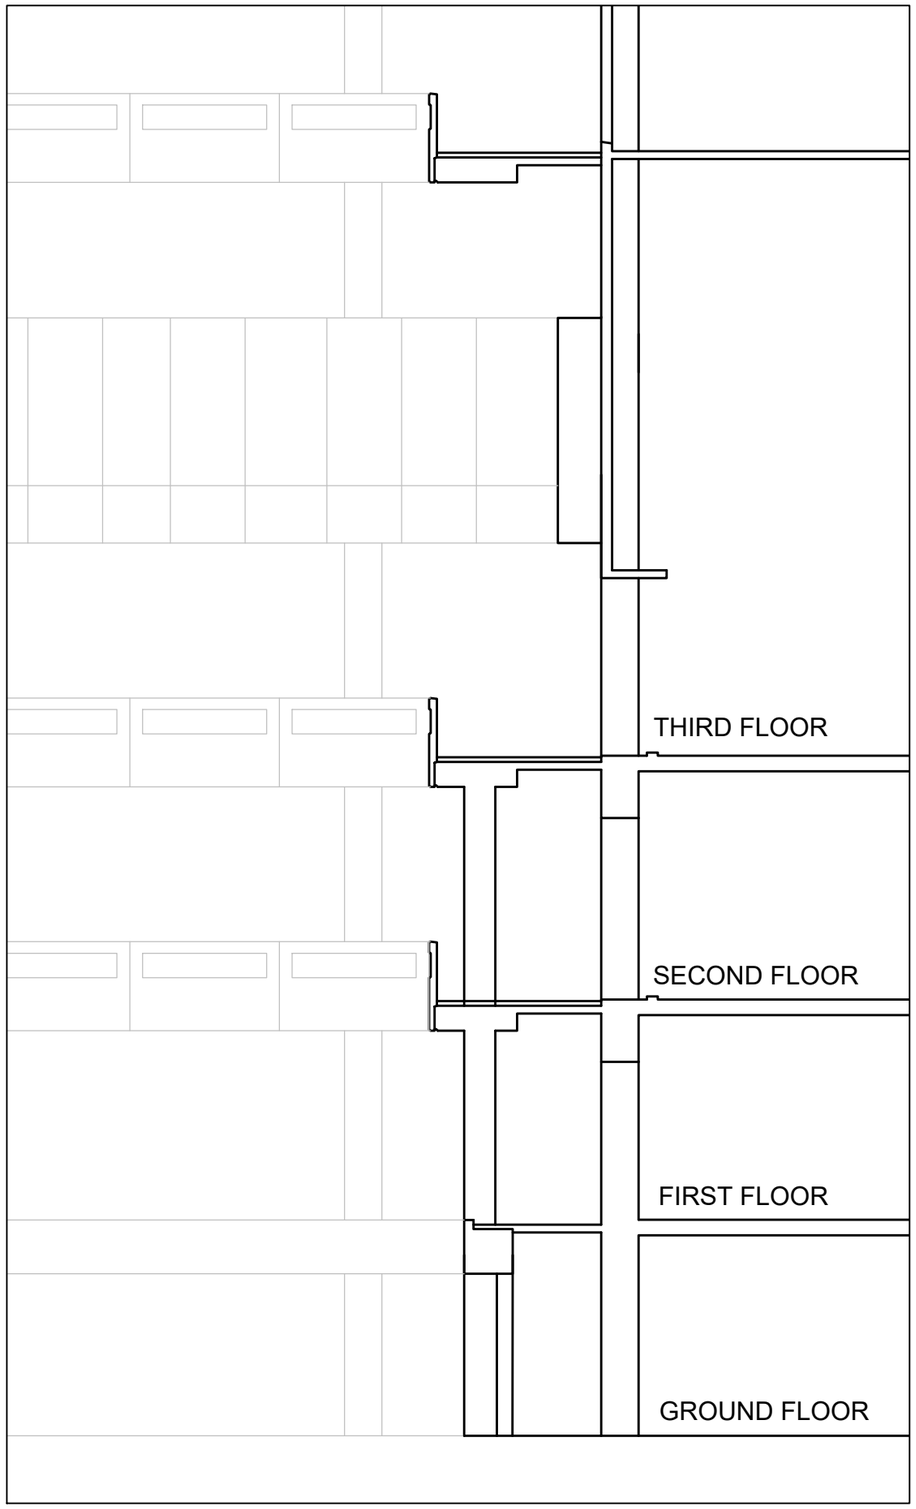

01 (03)001 Existing Section
1:100 @ A3

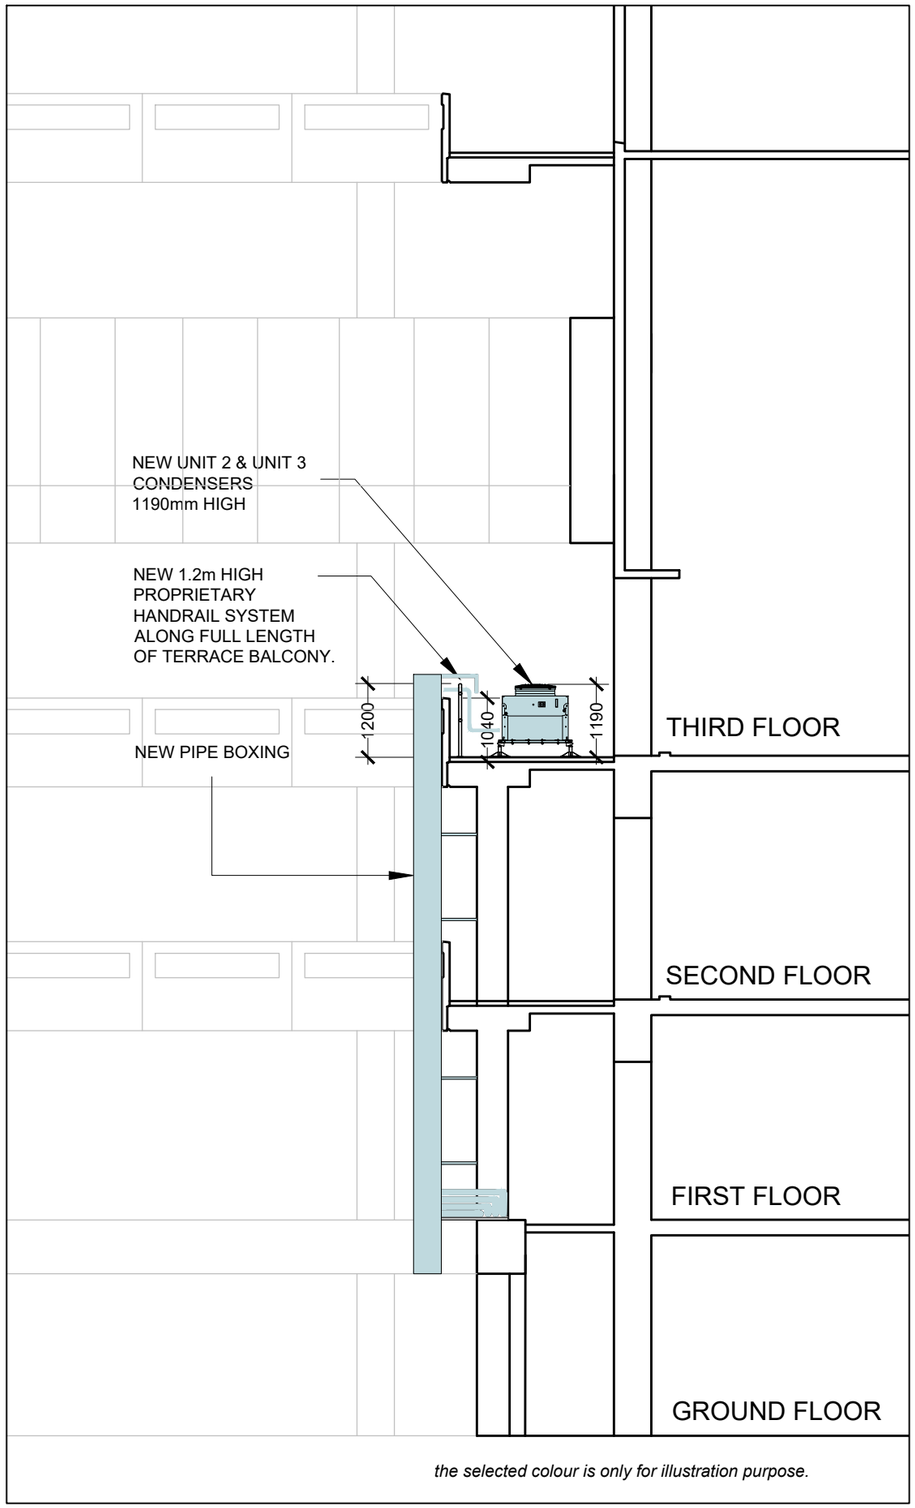

the selected colour is only for illustration purpose.

02 (03)001 Proposed Section
1:100 @ A3

0 1 2 3 4 5m
For 1:100 scale

FOR PLANNING

Existing & Proposed Sections	24003 JOB NUMBER	(03)001 DRAWING NUMBER	A REV
ROYAL FREE LONDON AHU Condenser Units	Mar 2024 DATE	1:100 @A3 SCALE	

Ansell & Bailey Ltd Chartered Architects 99-101 Farringdon Road London EC1R 3BN 020 7387 0141 architects@ansellandbailey.com

ANSELL + BAILEY