LEGEND

PROPOSED WALLS

EXTG WALLS RETAINED

EXTG WALLS DEMOLISHED

PROP. EXTENSION/ELEV.

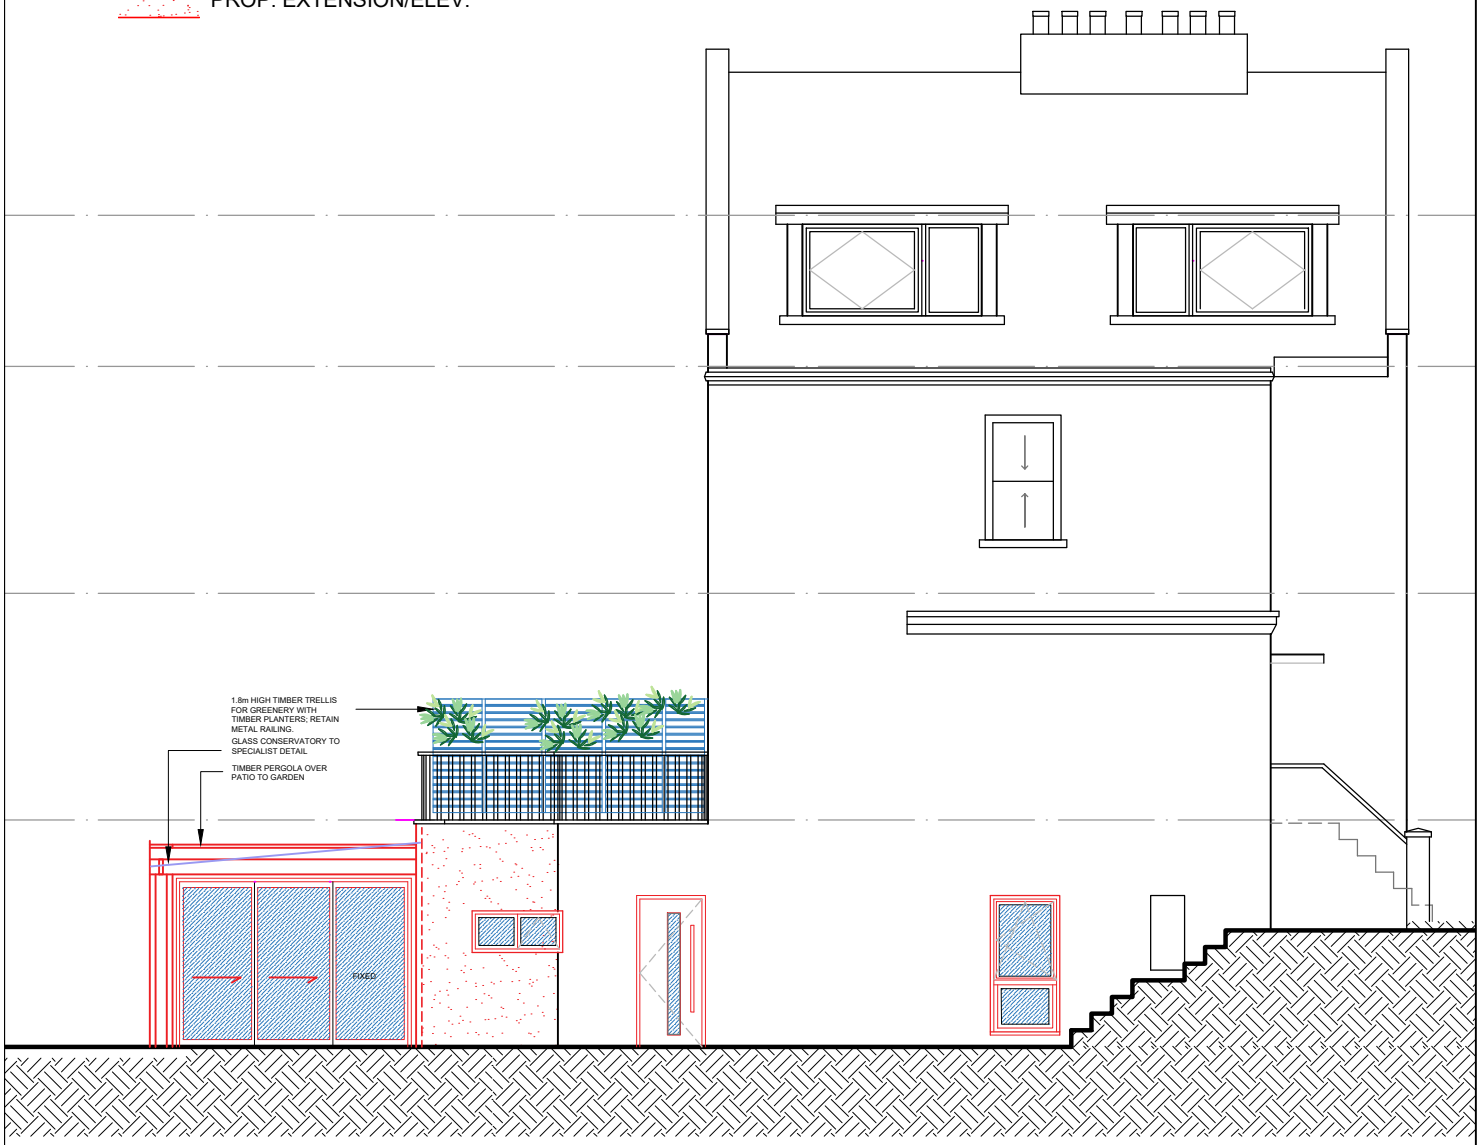

0 Scale 1:100 5m 10m

PROJECT 8 PRIORY TERRACE NW6 4DH	Rev		Date
	A	ELEVATION AMENDED TO SUIT REVISIONS TO PLANS	23.04.2024
	B	TIMBER TRELLIS & METAL RAILING; FRENCH DOOR	13.05.2024
DRAWING PROPOSED ELEVATION SIDE	Scale: 1:100 @A4	Date: DEC 2023	
	Drawing No. 6525-PR107	Revision: B	

STUDIO CMD
architectural designers
T: 0xxxx xxxxxx / 07442 015543
E: -------- **www.**xxxxxxx.co.uk