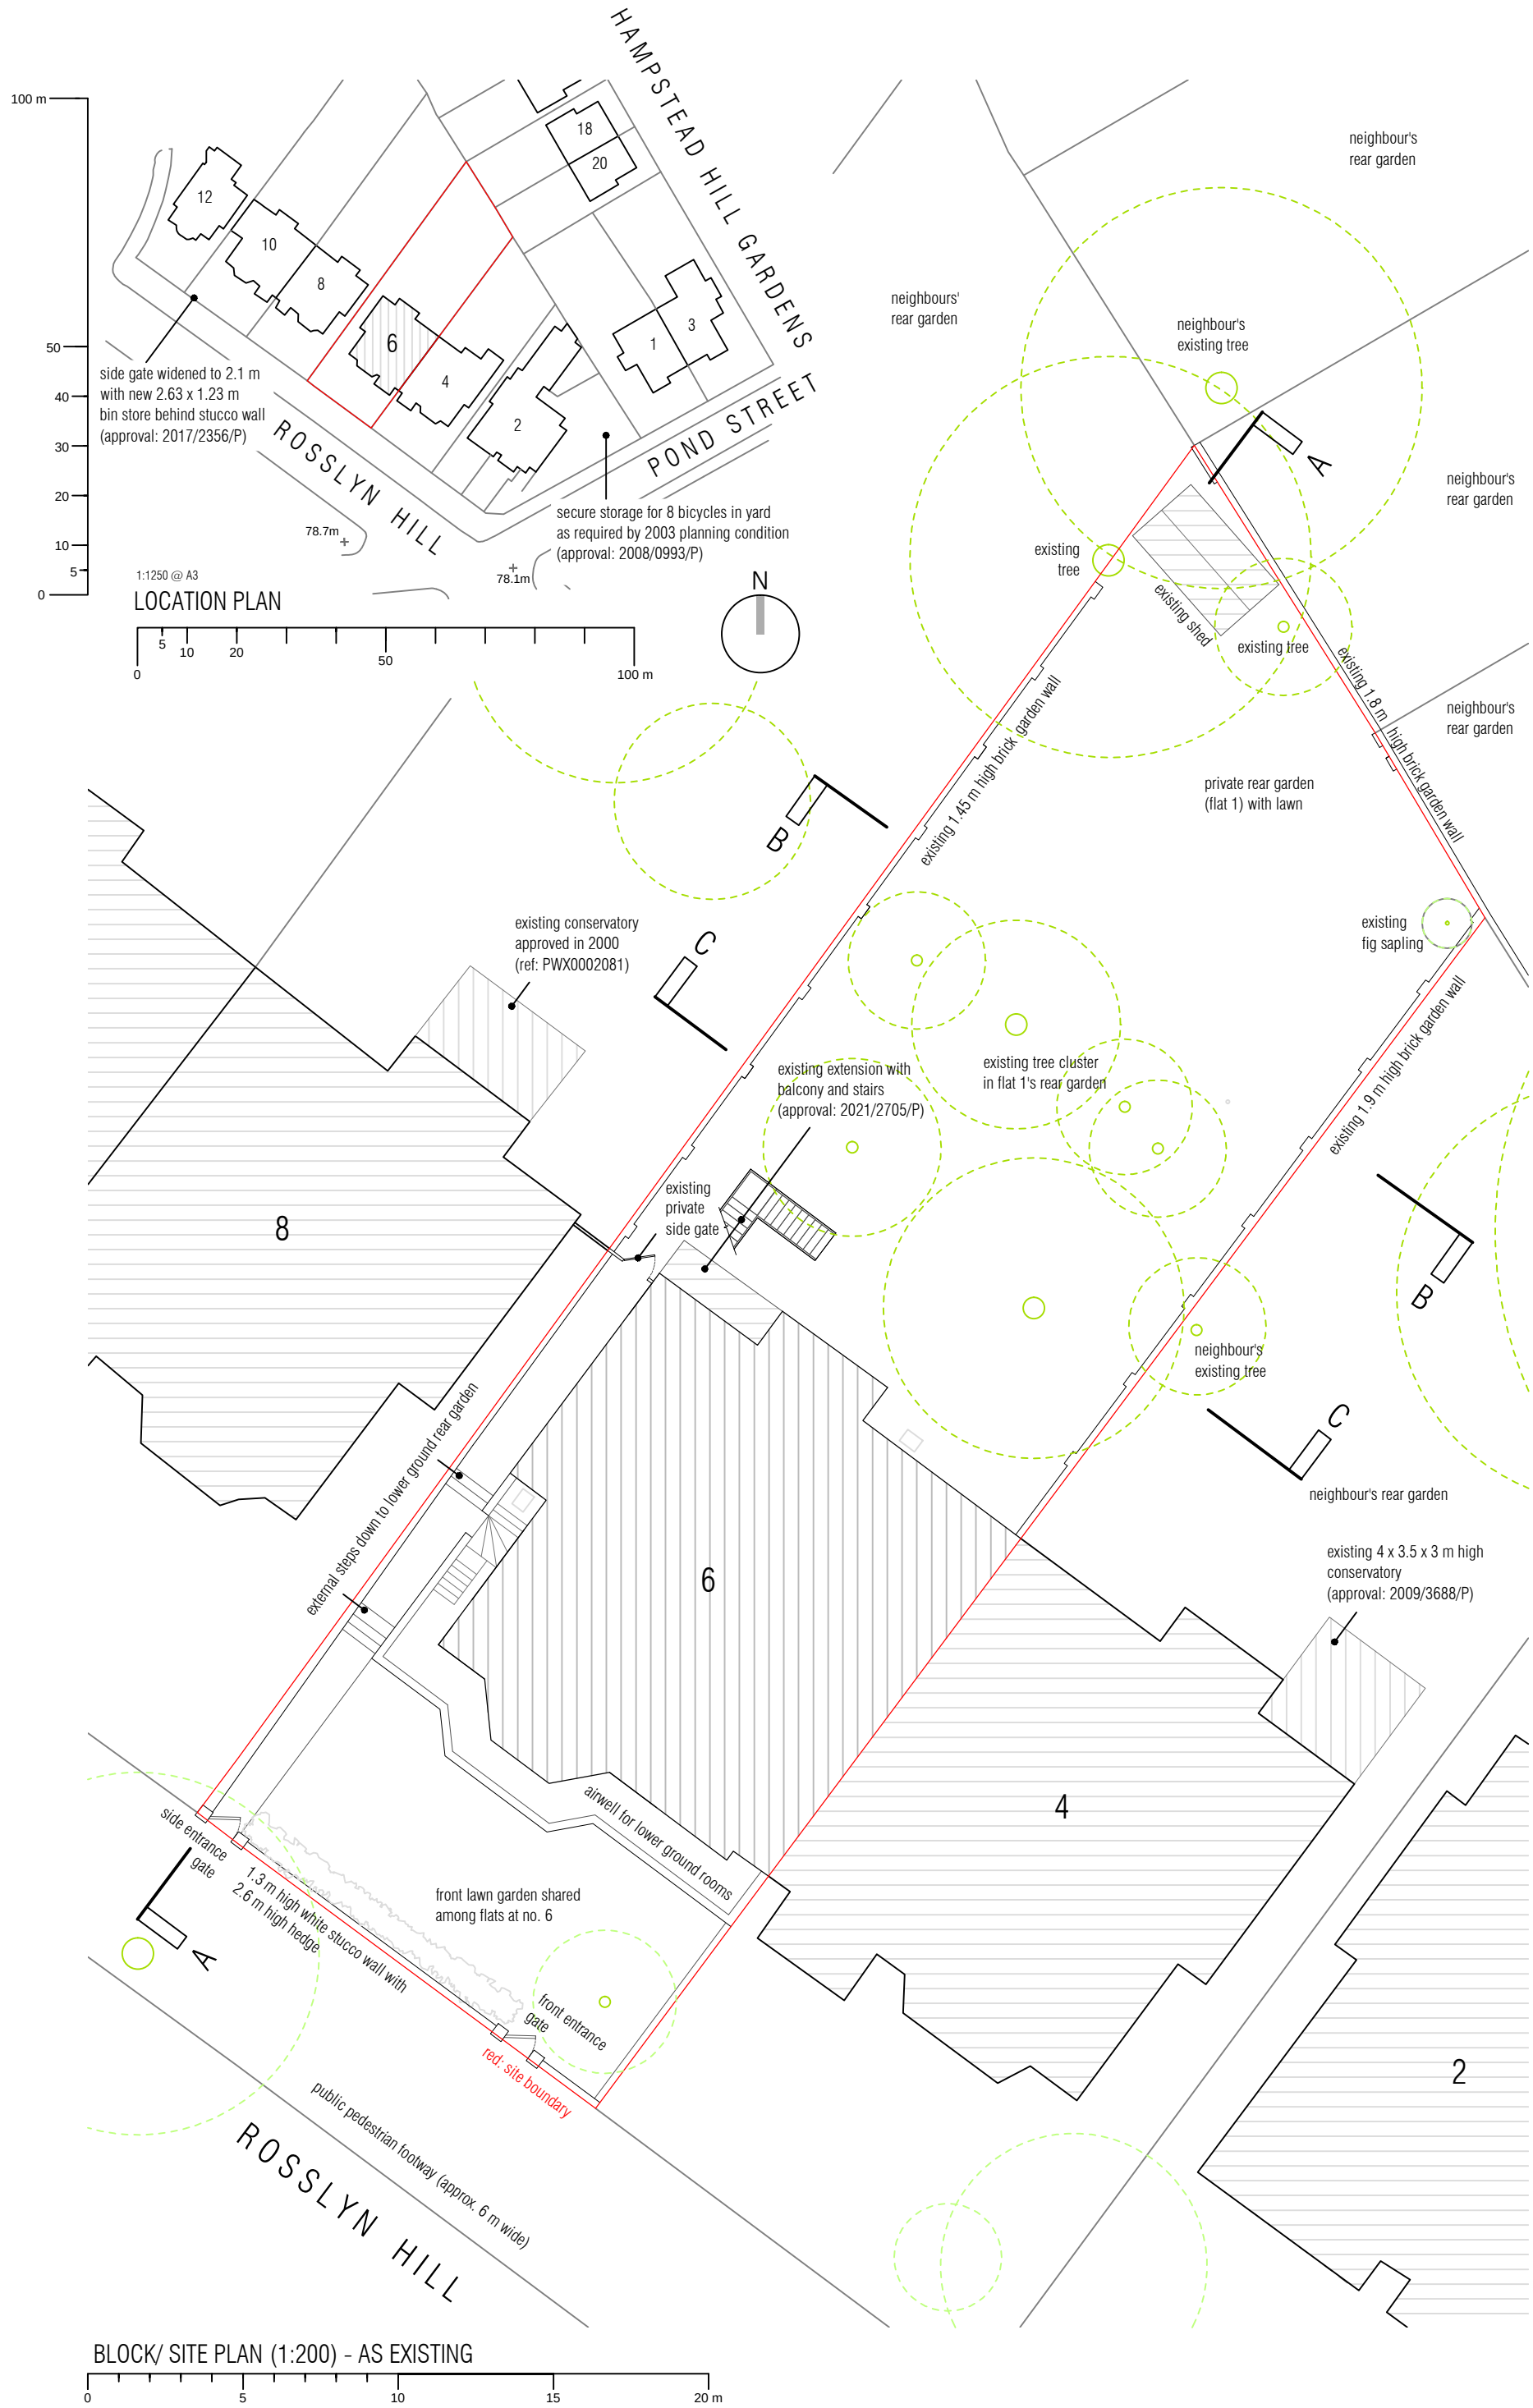

SPUTNIK STUDIO

www.sputnikstudio.uk
e: kiat@sputnikstudio.uk
t: +44 7525 932 067
92 Dresden Road London N19 3BQ

project title:	scale:	status:	issue date:
6 ROSSLYN HILL, LONDON NW3 1PH	1:1250/ 1:200 @ A3	P	14.5.2024
drawing title:	project no:	drawing no:	revision:
LOCATION PLAN & BLOCK/ SITE PLAN - AS EXISTING	024	0-001	-

Responsibility not accepted for errors made by others in scaling from this drawing.
Figures in millimetres unless otherwise indicated.
All dimensions and levels are approximate and must be checked on site for construction.

© copyright 2024 Sputnik Studio Ltd. All rights reserved.
No reproduction in any material form is permitted without written consent.