Proposed GF
1 : 50

Proposed Basement
1 : 50

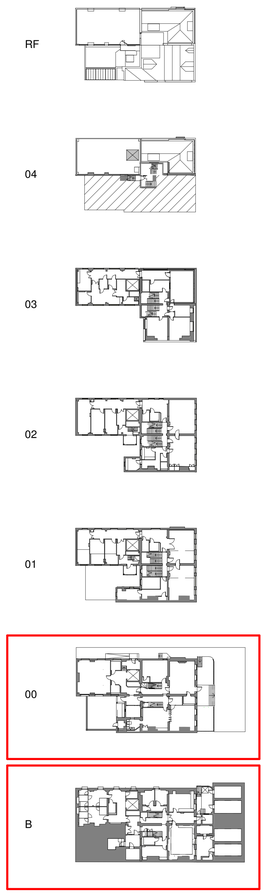

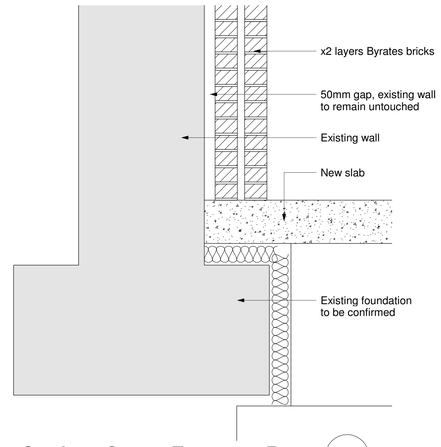

Section - Cancer Treatment Room
1 : 10

KEY:

New suspended floor structure built above existing floor

New permeable paving

Proposed Plan Key
1 : 50

0m 1m 2m 3m 4m 5m
VISUAL SCALE 1:50 @ A0

Rev	Date	Description
	01/12/23	Updated to suit fire strategy report
	10/11/23	General Updates

Client
Amethyst

CSM+ ARCHITECTS
1 Boyd Street
Shieldfield
Newcastle upon Tyne
NE2 1AP
+ 44 (0) 191 260-2450
www.csmarchitects.co.uk
© CSM+ Architects LLP

Project
42 Queen Square, London WC1N 3AQ

Drawing Title
Proposed Basement & Ground Floor Plans

Suitability

Size-Scale-Date-Drawn-Check
A0-As indicated-09/13/23-LS-CG

Project-Originator-Function-Spatial-Form-Discipline-Number
4952-109

Revision
B