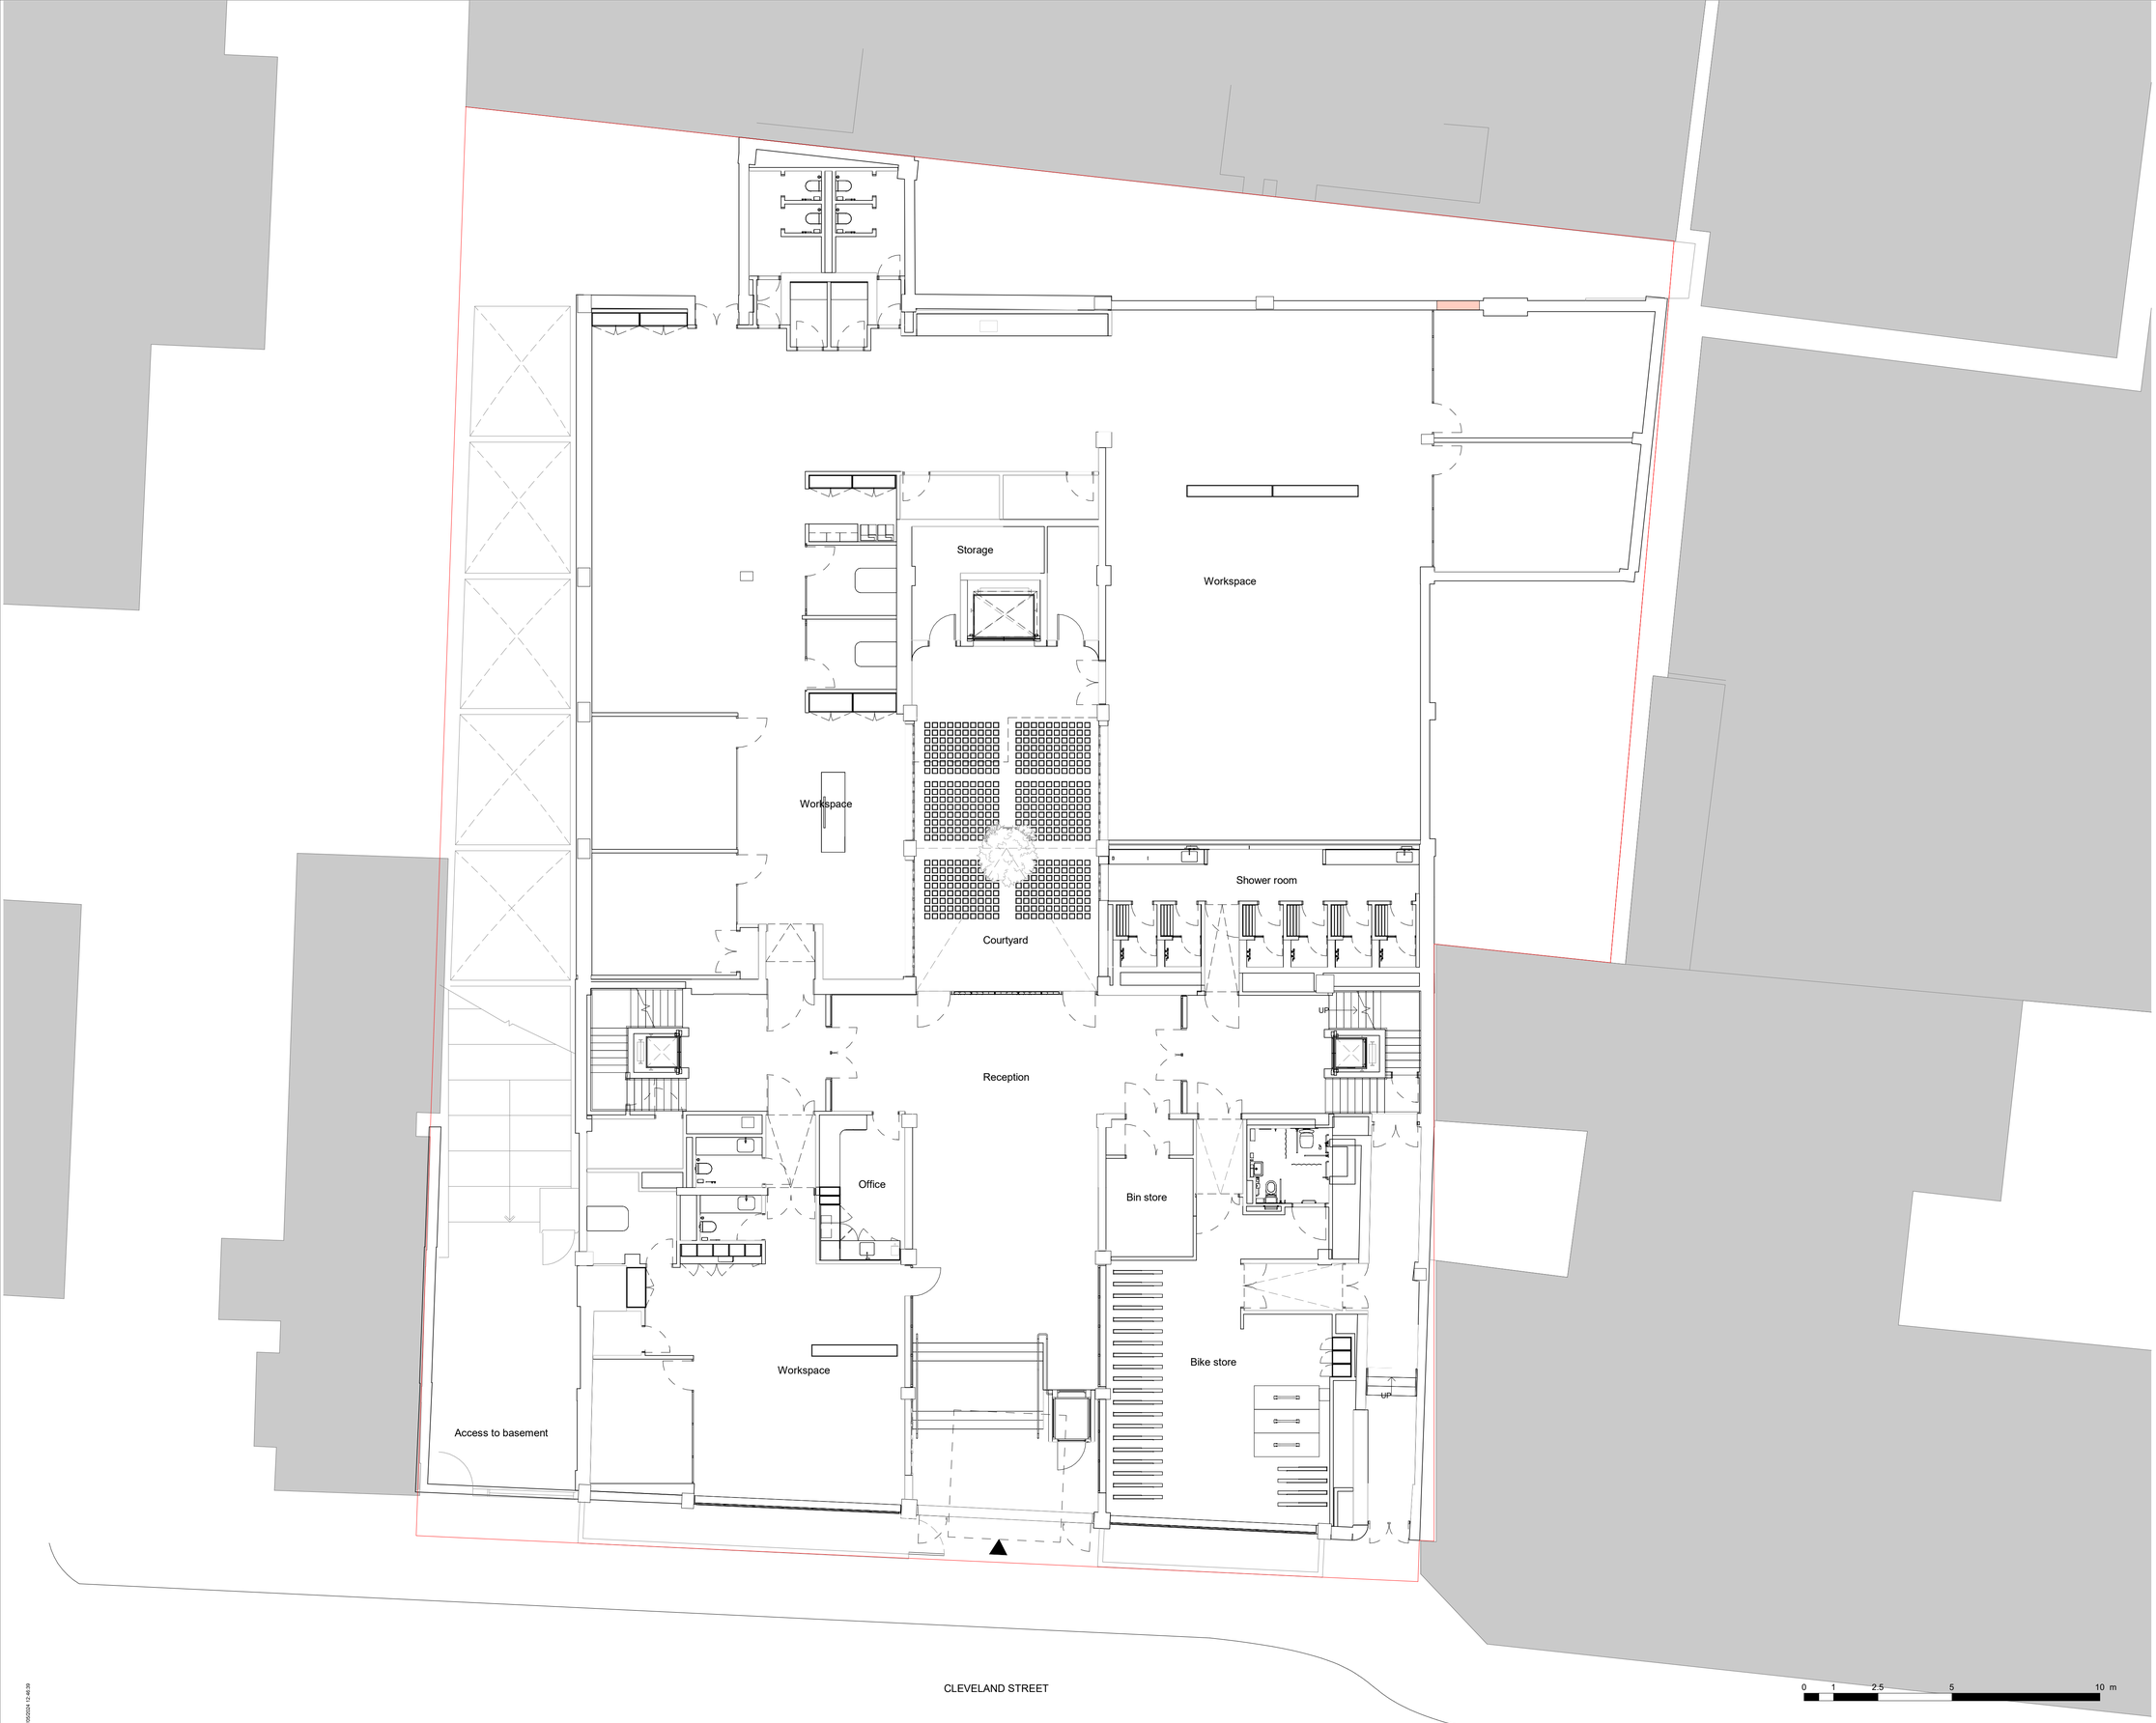

NOTES:
DO NOT SCALE FROM THIS DRAWING (OTHER THAN FOR PLANNING) ≡ USE FIGURED DIMENSIONS WHERE SHOWN ≡ ALL DIMENSIONS ARE IN MILLIMETRES UNLESS NOTED OTHERWISE ≡ ALL DIMENSIONS SHOULD BE CHECKED AND DETAILED SITE SURVEY(S) SHOULD BE CARRIED OUT TO VERIFY THE DESIGN ≡ BOUNDARIES ARE INDICATIVE ONLY AND ARE TO BE VERIFIED BY OTHERS ≡ FPA ACCEPTS NO LIABILITY FOR: ACCURACY OF SURVEY INFORMATION PROVIDED BY OTHERS; DESIGN BY OTHERS INCORPORATED INTO THIS DRAWING FOR GENERAL COORDINATION ONLY; CONSEQUENCES OR ISSUES RESULTING FROM USE OF THE INFORMATION/DRAWING/MODEL OTHER THAN FOR WHICH IT WAS PRODUCED AND/OR CHANGE OF ISSUED FORMAT ≡ ANY DISCREPANCIES MUST BE REPORTED TO FPA ≡ ALL INTELLECTUAL PROPERTY RIGHTS RESERVED.

Key

- Application Boundary
- Existing redundant fire escape doors removed and infilled with brickwork to match existing

REV	DESCRIPTION	BY	CHK	DATE
P02	Updated Planning Issue	ZI	PV	2024.05.23
P01	Planning Issue	EC	CR	2024.04.23
P00	First Issue	RD	CR	2023.05.05

PLANNING

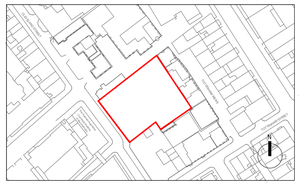

CLIENT
DERWENT LONDON

PROJECT
MIDDLESEX HOUSE

PACKAGE NAME
16 PLANNING

DRAWING NAME
PROPOSED GROUND FLOOR

DRAWING NUMBER
1759-FPA-XX-00-DR-A-16011

FPA INTERNAL JOB NUMBER
1759

SCALE @ A1
As indicated @A1

REVISION
P02

fletcher priest architects
london + köln + riga
middlesex house
34/42 cleveland st
london W1T 4JE
t +44 (0)20 7034 2200
f +44 (0)20 7637 5347
www.fletcherpriest.com

23/05/2024 12:46:39