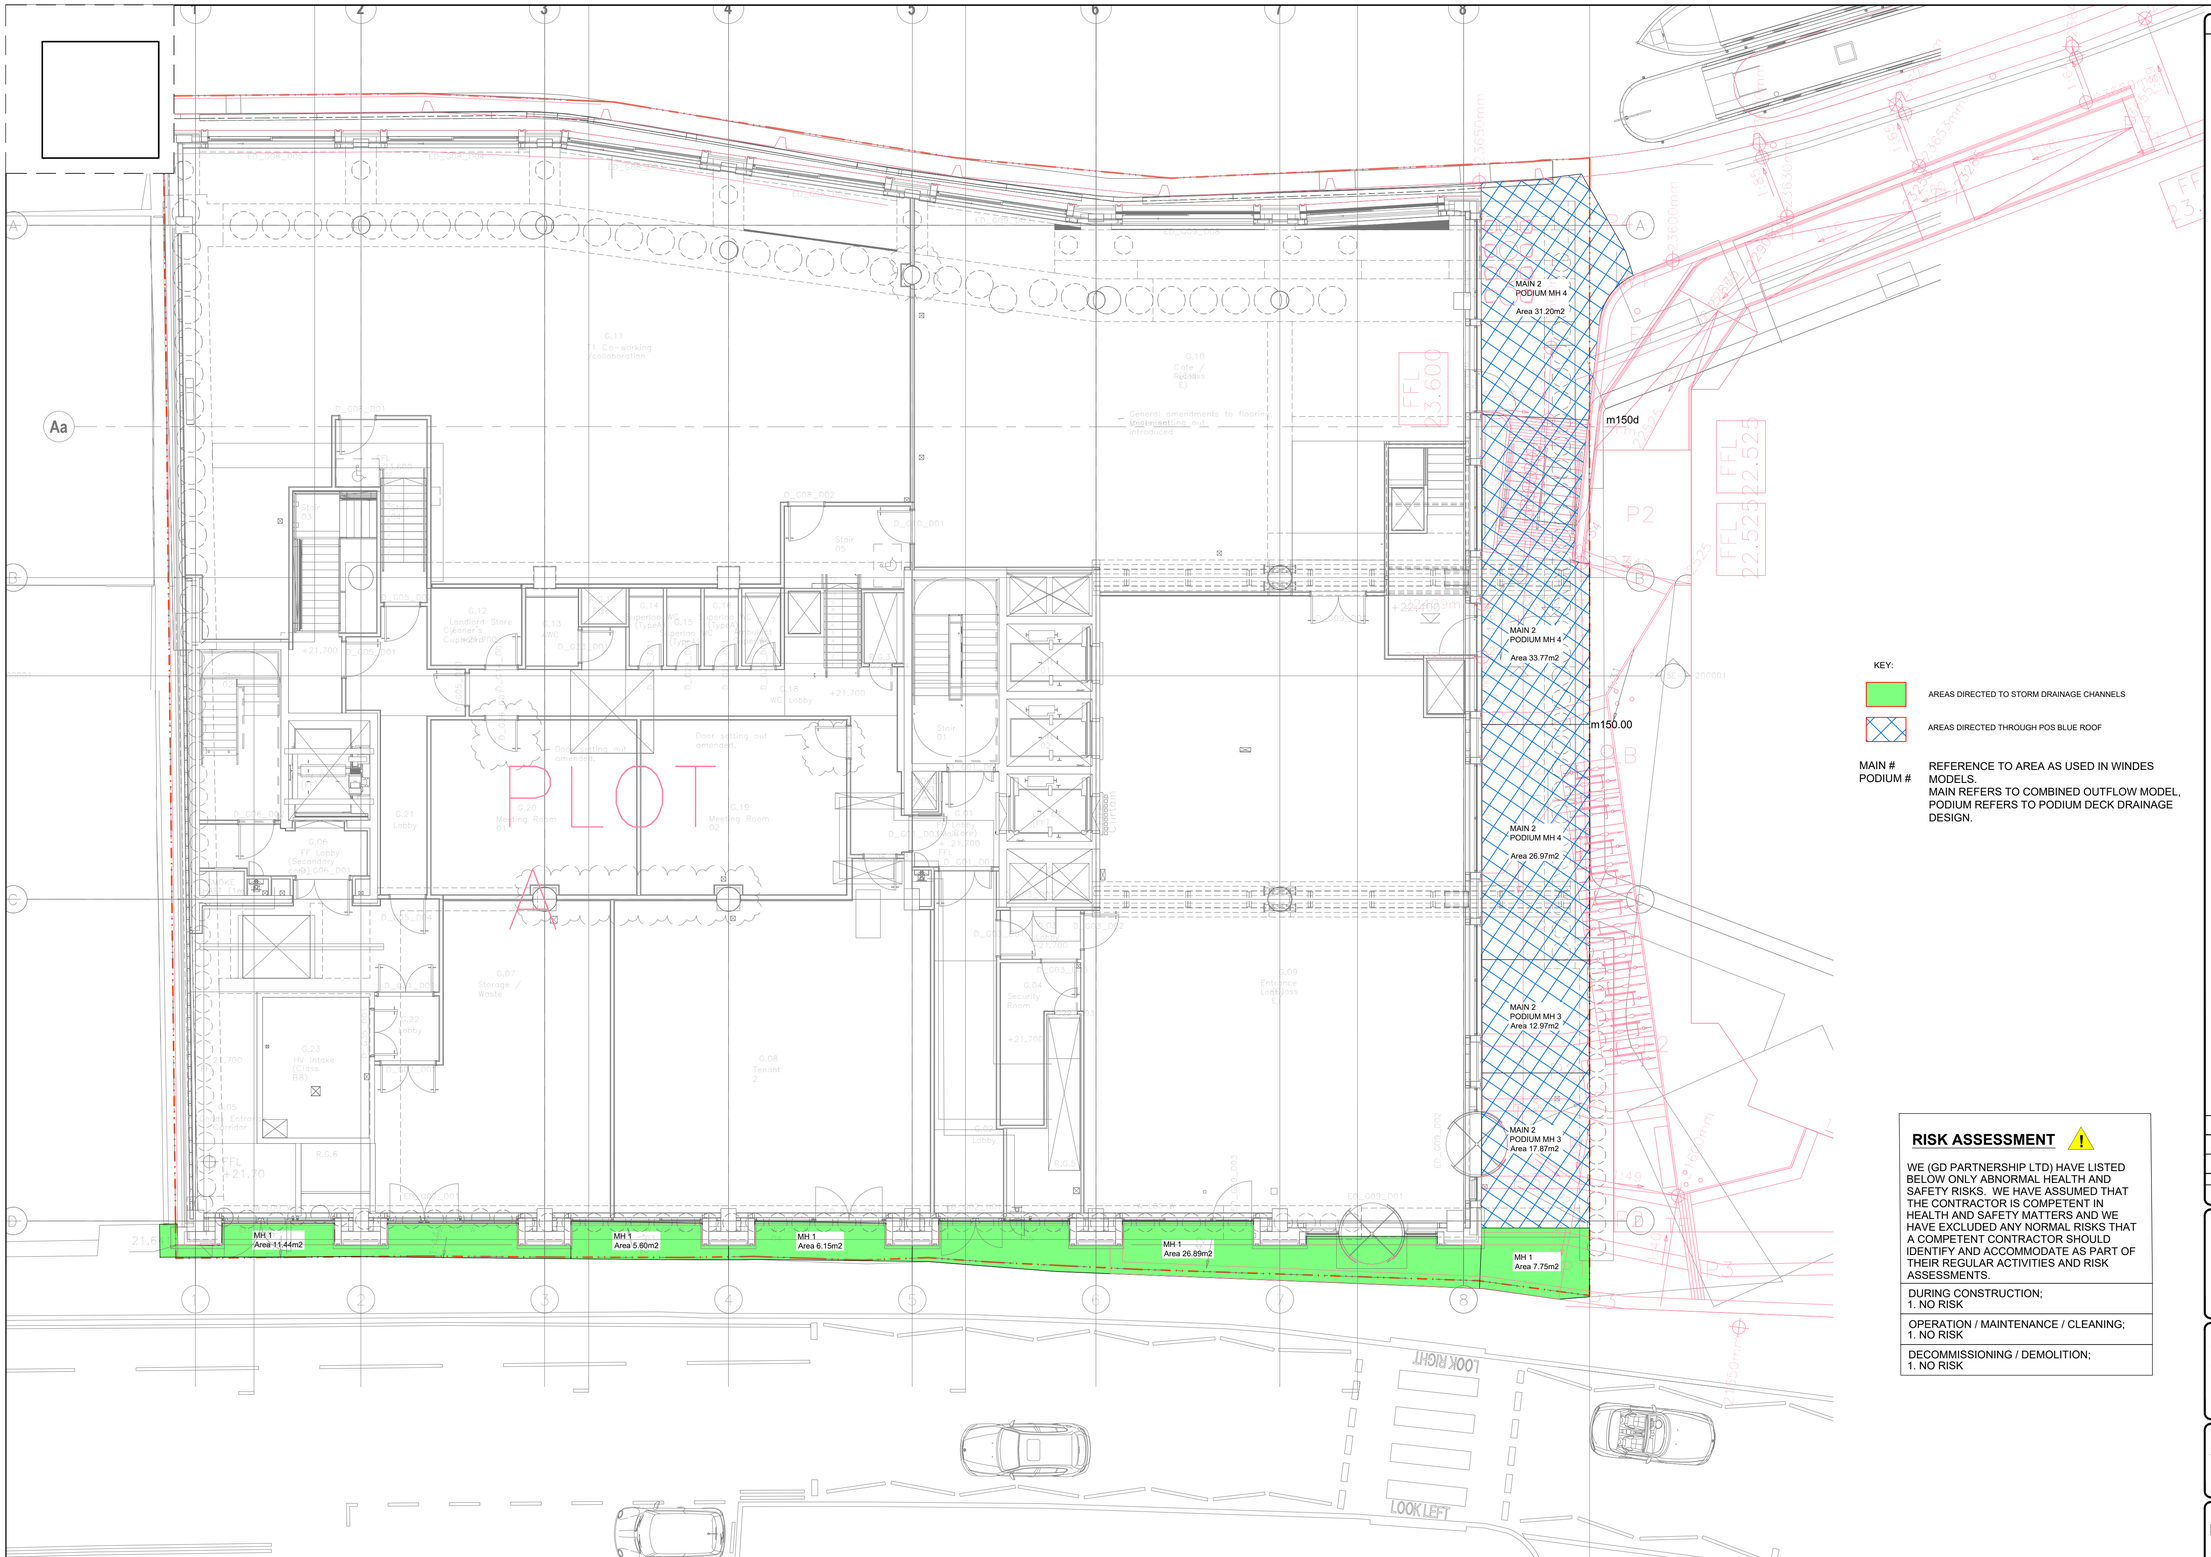

KEY:

AREAS DIRECTED TO STORM DRAINAGE CHANNELS

AREAS DIRECTED THROUGH POS BLUE ROOF

MAIN #
PODIUM #

REFERENCE TO AREA AS USED IN WINDES MODELS.
MAIN REFERS TO COMBINED OUTFLOW MODEL, PODIUM REFERS TO PODIUM DECK DRAINAGE DESIGN.

RISK ASSESSMENT

WE (GD PARTNERSHIP LTD) HAVE LISTED BELOW ONLY ABNORMAL HEALTH AND SAFETY RISKS. WE HAVE ASSUMED THAT THE CONTRACTOR IS COMPETENT IN HEALTH AND SAFETY MATTERS AND WE HAVE EXCLUDED ANY NORMAL RISKS THAT A COMPETENT CONTRACTOR SHOULD IDENTIFY AND ACCOMMODATE AS PART OF THEIR REGULAR ACTIVITIES AND RISK ASSESSMENTS.

DURING CONSTRUCTION;
1. NO RISK

OPERATION / MAINTENANCE / CLEANING;
1. NO RISK

DECOMMISSIONING / DEMOLITION;
1. NO RISK

General Notes:

1. DO NOT SCALE THIS DRAWING.
2. THIS DRAWING IS TO BE READ IN CONJUNCTION WITH ALL RELEVANT ENGINEERS AND ARCHITECTS DRAWINGS, SCHEDULES AND SPECIFICATIONS.

Rev.	Date:	By:	Chkd:	Revision Notes:
P04	29.04.24	M.Ev	M.Ev	AREA REFERENCES TO WINDES MANHOLES ADDED.
P03	07.03.24	M.Ev	M.Ev	AREAS AMENDED TO REFLECT CHANNEL LOCATIONS.
P02	11.10.23	M.Ev	M.Ev	REVISED TO LATEST PLOT B LANDSCAPE / LEVELS. PLOT B AREAS REMOVED.
P01	04.01.22	M.Ev	M.Ev	ISSUED FOR INFORMATION

Client:
REEF GROUP
VolkerWessels UK

G D Partnership Ltd
Consulting Engineers
GDP
The Cart Lodge, Lullingstone Lane, Eynsford, Kent. DA40HZ
Tel: 01322 868622 Fax: 01322 861050
Email : contact@gdteam.co.uk

Project:
TRIBECA, THE APEX

Drawing:
PROPOSED DRAINAGE AREAS PLAN

Drawing Status
INFORMATION

Scale: 1:100 at A1		GDP Reference. 16-017
Drawn: M.Ev	Checked: RD	Date: JAN'22

Project No. TBA_1A
Rev: P04

Originator - Zone - Level - Type - Role - Number
GDP - ZZ - 00 - SK - C - 005220