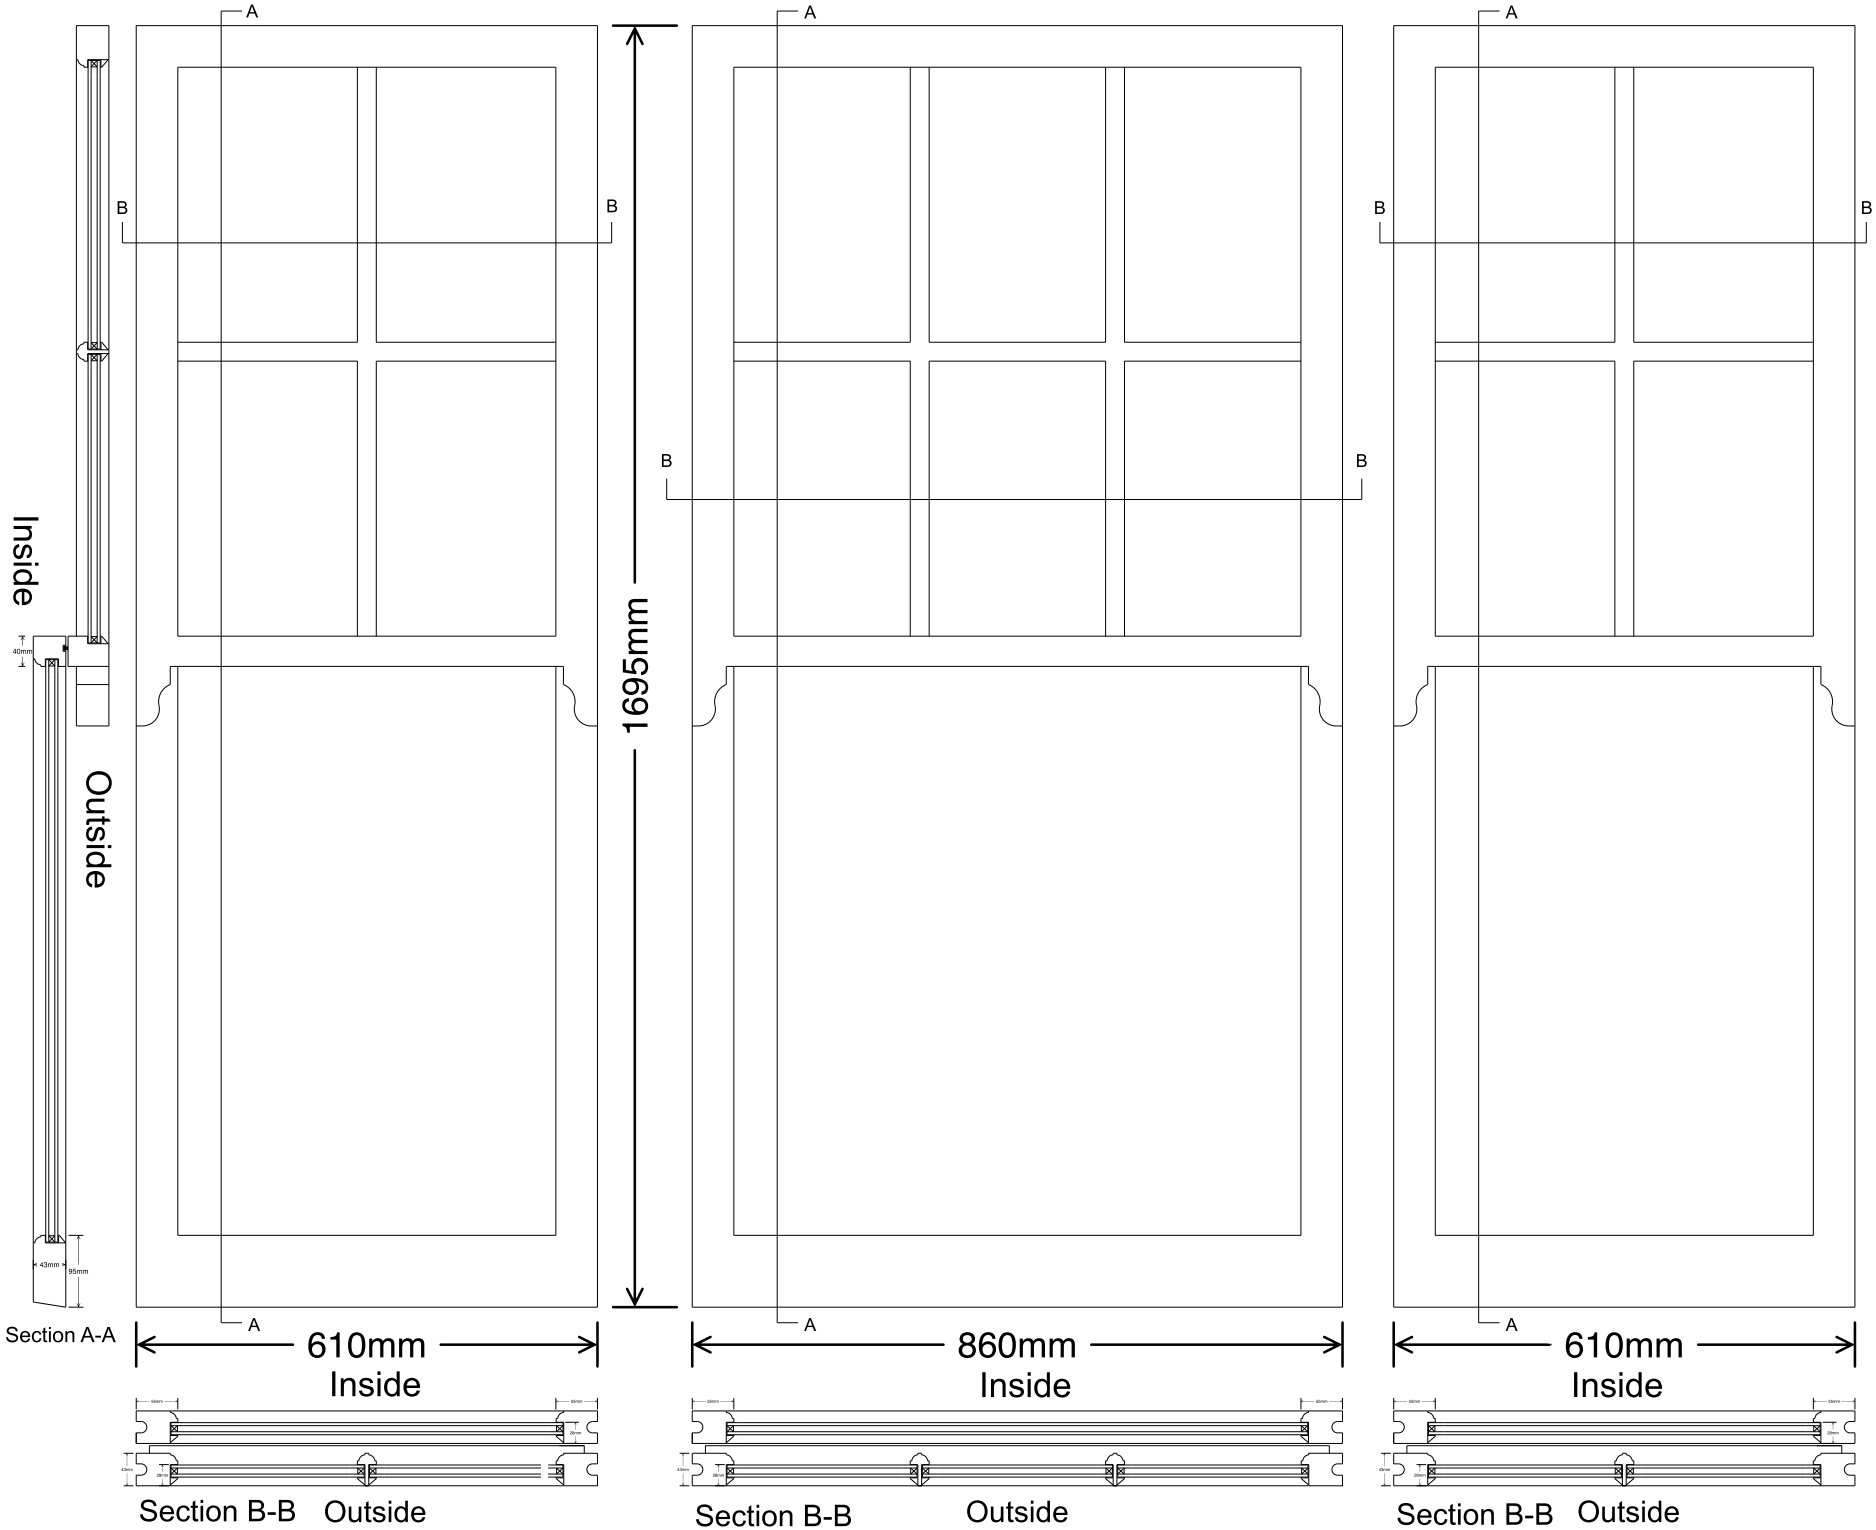

PROJECT: 101 Goldhurst Terrace NW6 3HA

Glazing: Slimline Heritage
Double glazed Clear glass Low E, Soft Coat
Toughened Clear glass
Gas cavity = Krypton
Spacer bar = White

Paint = White satin out and white satin in
Material = Sapele Hardwood Timber

Scale 1:10 @ A4

Proposed Front elevation sashes upgraded with slimline heritage double glazing, fitted Into the existing box frames

Elevation
1st floor Front
Bedroom bay window

REVISION : 0

Date :
21-5-2024

Drawing No.
MJ/LSWD/03

Page 03

London Sash Windows & Doors