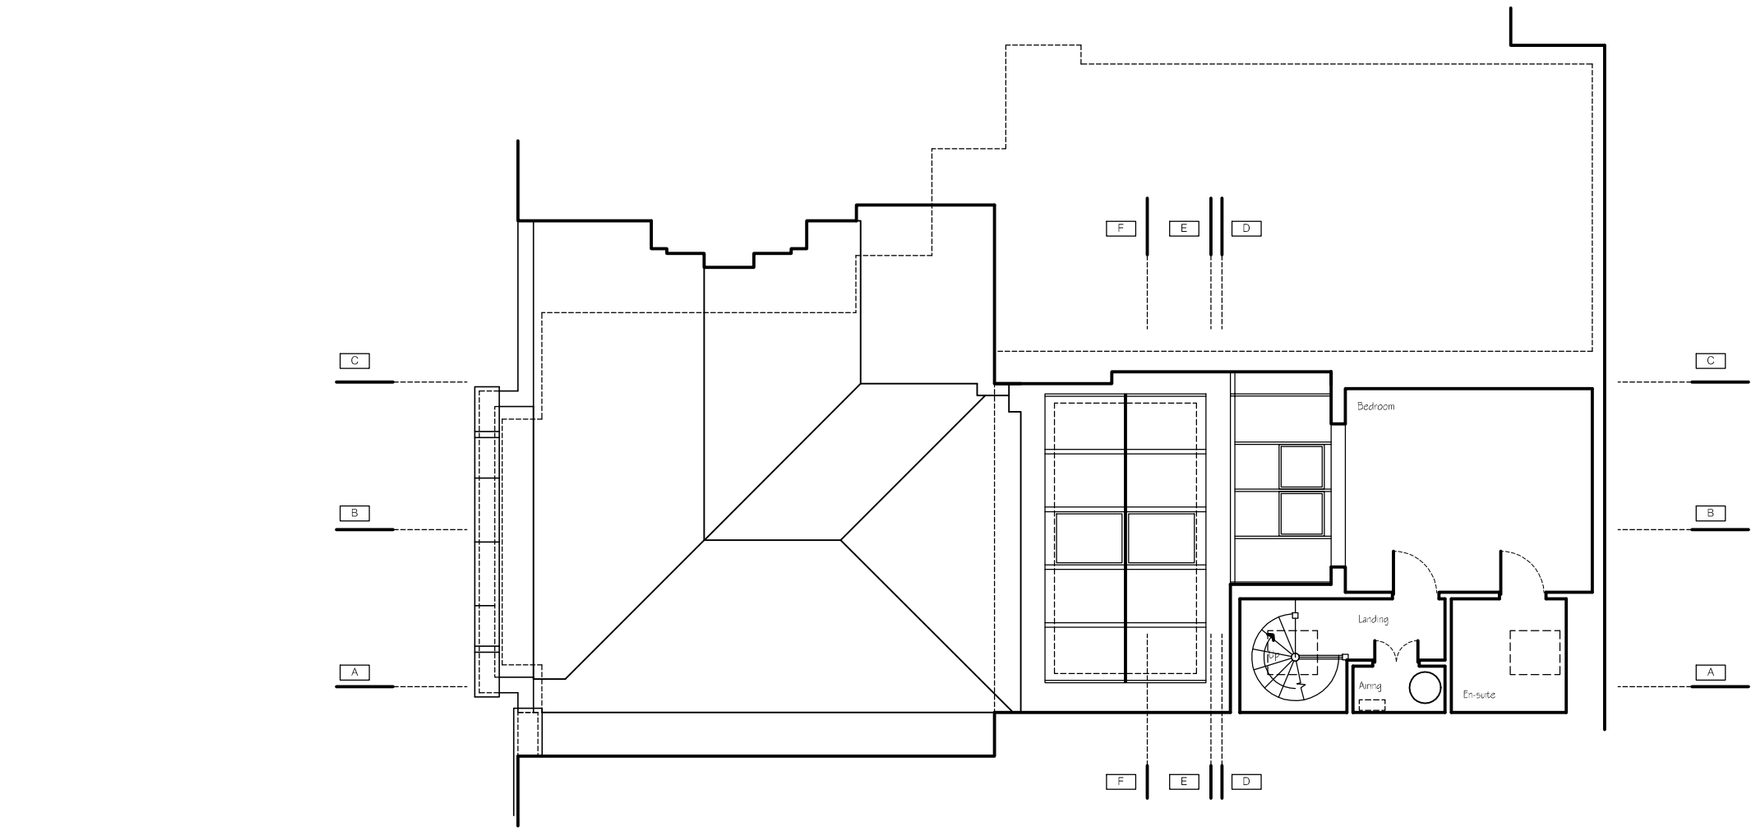

PROPOSED FIRST FLOOR PLAN

0 1 2 3 4 5 M

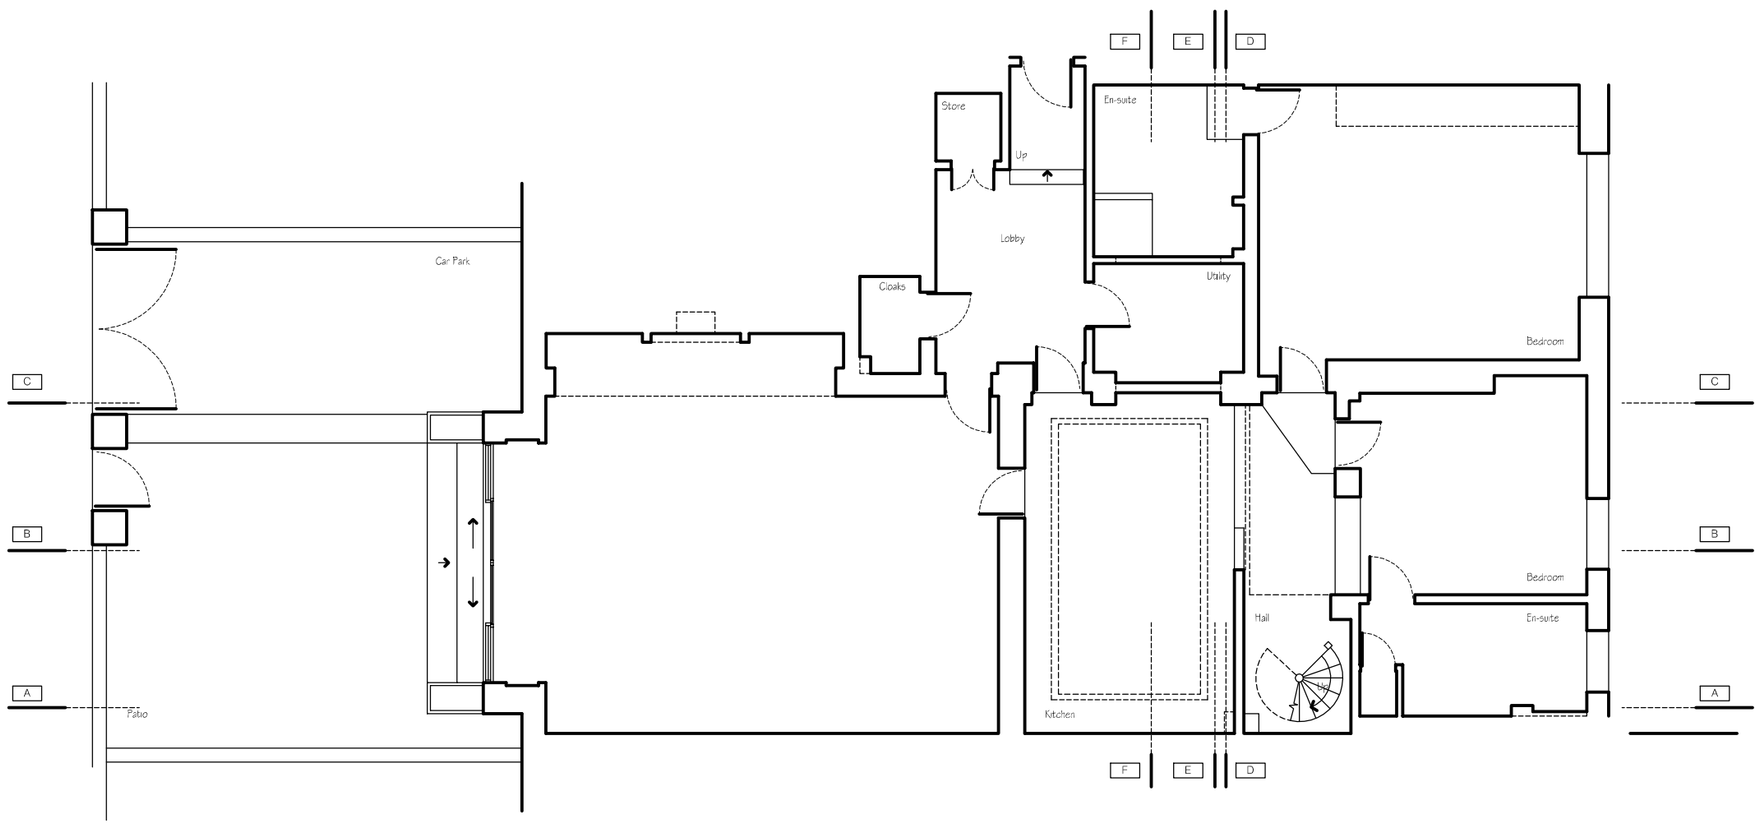

PROPOSED GROUND FLOOR PLAN

0 1 2 3 4 5 M

ALL DIMENSIONS AND TOLERANCES SHOWN SHOULD BE CHECKED AND CONFIRMED BY THE CLIENT PRIOR TO MANUFACTURE OR CONSTRUCTION.

PLANNING

www.cadmonkies.co.uk
cadmonkies@btconnect.com
01280 - 70 44 44

Alpha Two Design
architectural design studio

Head Office : Studio A2, Westminster Croft, BRACKLEY, NN13 7EB
London Office : (West) Studio A2, Headcorn Road, Thornton Heath, LONDON, CR7 6JD
London Office : (South) Studio A2,Castle Yard, Richmond, LONDON, TW10 6TF
London Office : (East) Studio A2,Turner Road,Walthamstow, LONDON, E17 3JG

Planning and Building Regulations Design Consultants
Architectural Technologists
Local Authorities Planning Agent Group Member
Local Authorities Building Control Partner Member
Planning Portal Professional Status
Landmark and Promap Member
Planning Appeal Consultants

CLIENT:
Mr and Mrs C Kalla-Bishop

ADDRESS:
Flat 1, 33 Eaton Avenue
LONDON, NW33EL

CONTACT:
Mr C Kalla-Bishop

SITE:
Flat 1, 33 Eaton Avenue
LONDON
NW33EL

SCHEME:
Proposed Replacment Vaulted Atrium and Lean to with Associated Internal and External works.

DRAWING TITLE:
Proposed Plans

DATE:	DRAWN:
June 2024	david berlouis

SCALE:	@ A2	REV:
1:100		

DRAWING No:
P/24/134/005

© The Alpha 2 Partnership has the exclusive copyright ownership of this drawing and its contents and it should not be reproduced without permission - A2 BS1192 : Part 1 1984