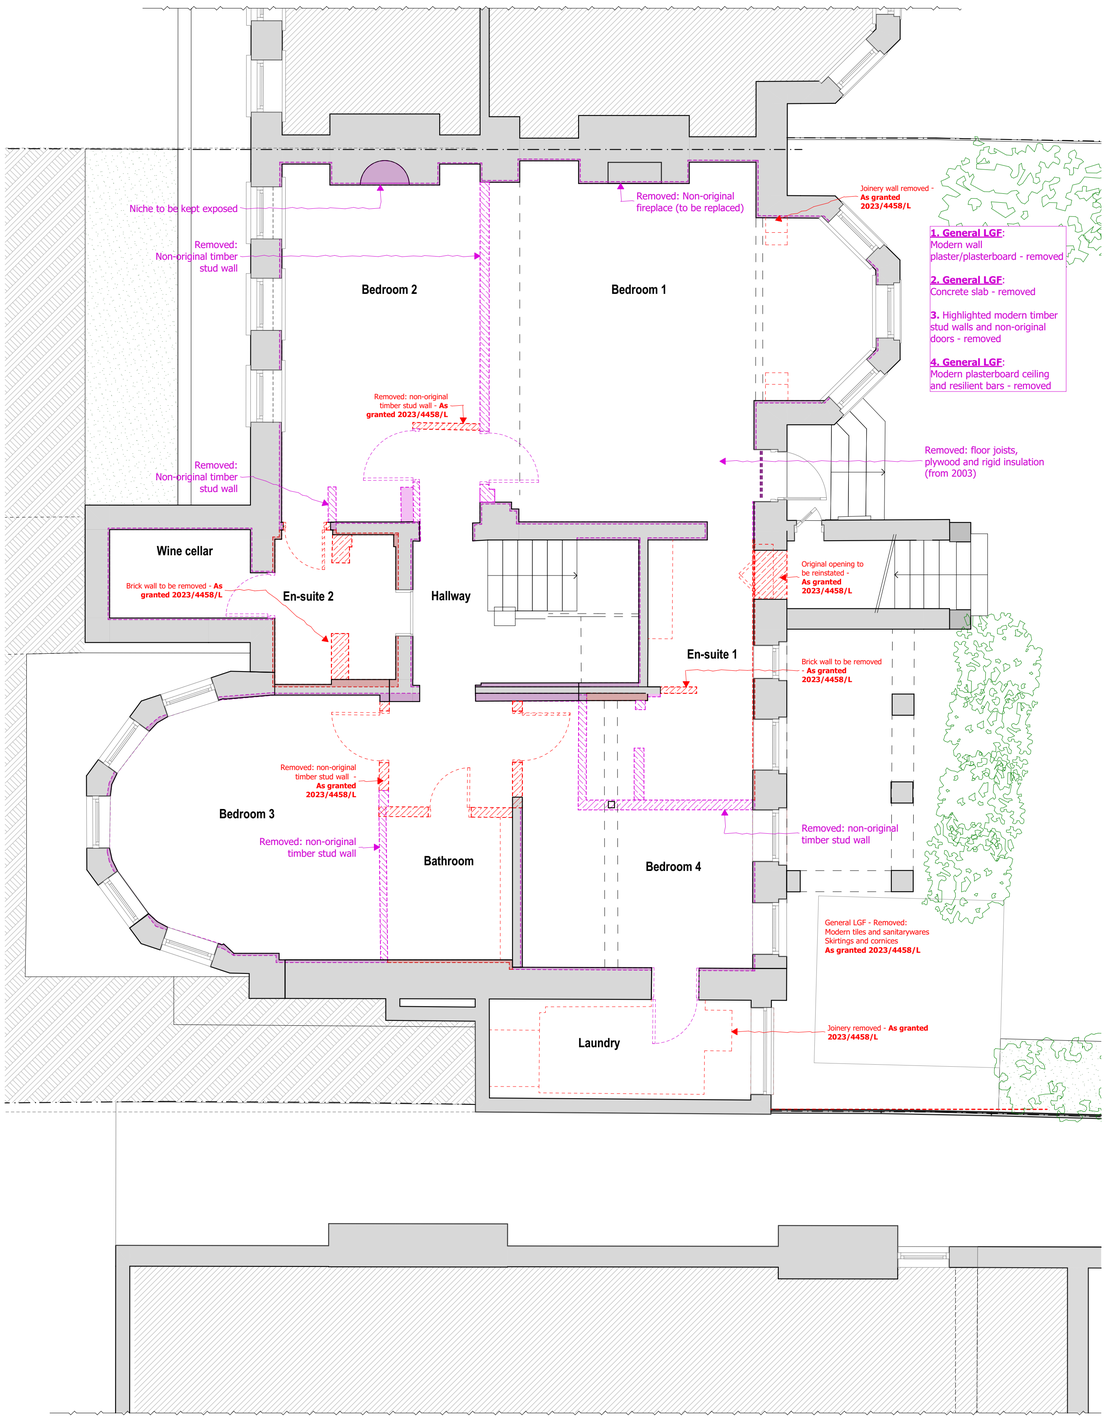

1 SCALE 1: 50 @ A1

Demolition - Lower Ground Floor Plan

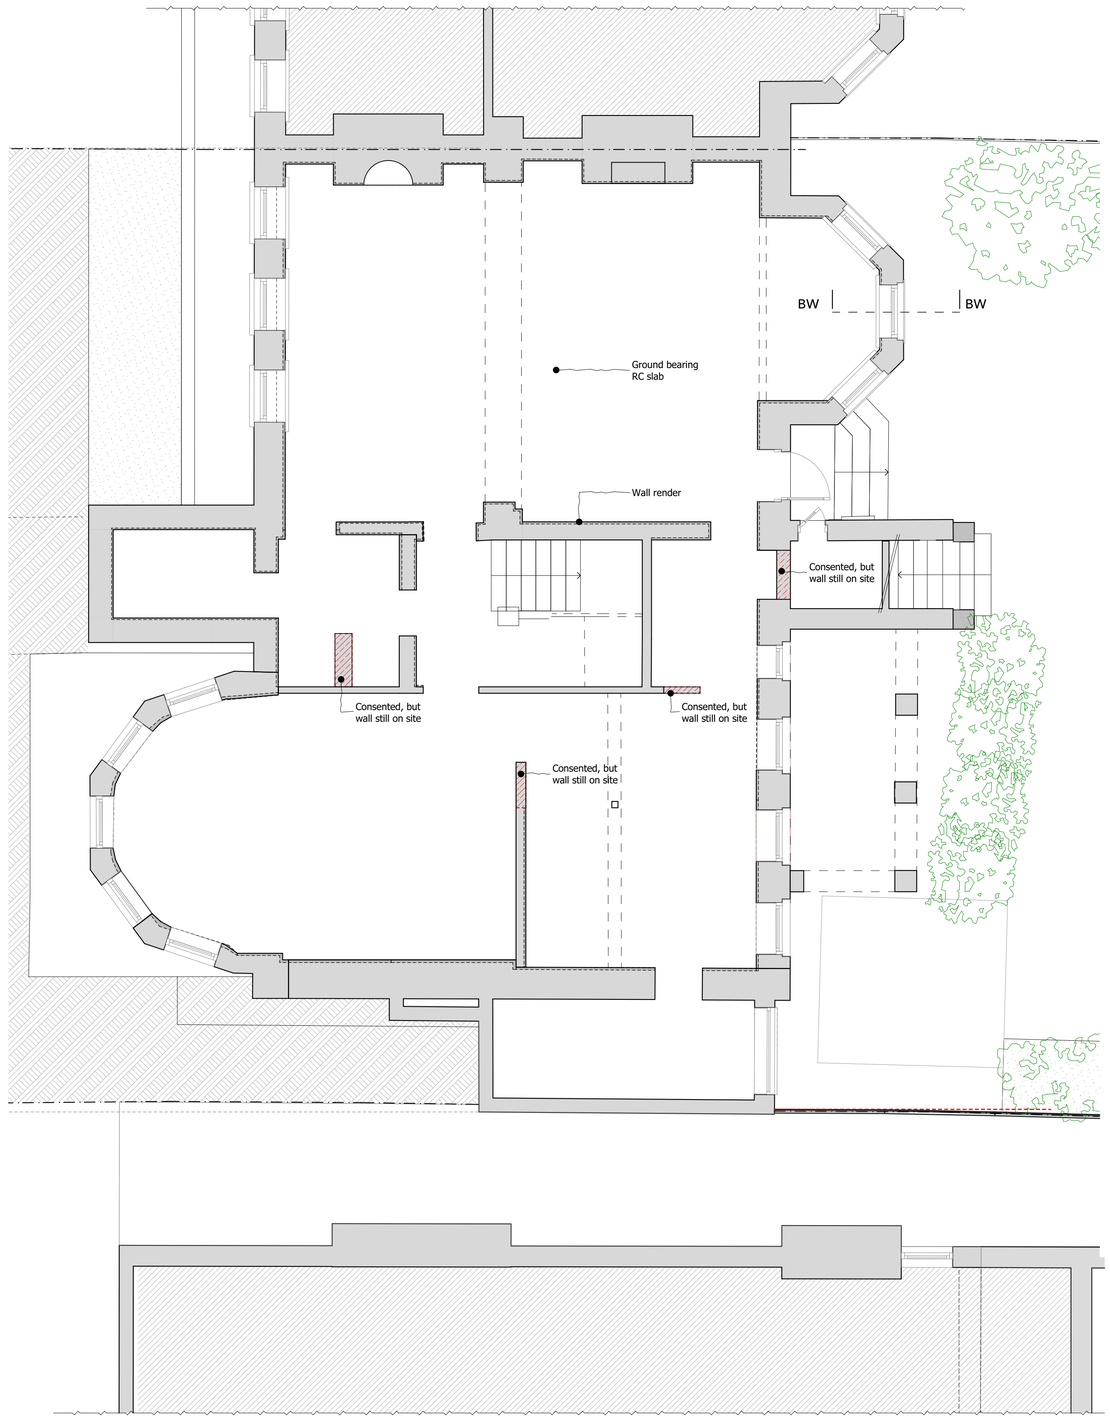

2 SCALE 1: 50 @ A1

Existing - Lower Ground Floor Plan

This drawing is not to be scaled for construction purposes. All dimensions are to be checked on site before any work is put in hand.
If in doubt, ask.

Copyright © **4H** Architecture Limited 2024
Registered in England & Wales.
Registered No. 12112149
4H is the trading name of **4H** Architecture Limited

Granted - 2023/4458/L

Unauthorised works

Rev	Date	Description
LBC01	11.05.2024.	Listed Building Consent

project
131_9 Wedderburn Road

site address
9 Wedderburn Road
London
NW3 5QS

client
Private Client

drawing title
Demolition and Existing - LG Floor Plan

project number_drawing number_revision
131_057_LBC01

date
01.03.2024.

designed / drawn by
4H Architecture
07515772458
info@4harchitecture.co.uk

scale
0 1 scale 1:50 2.5m