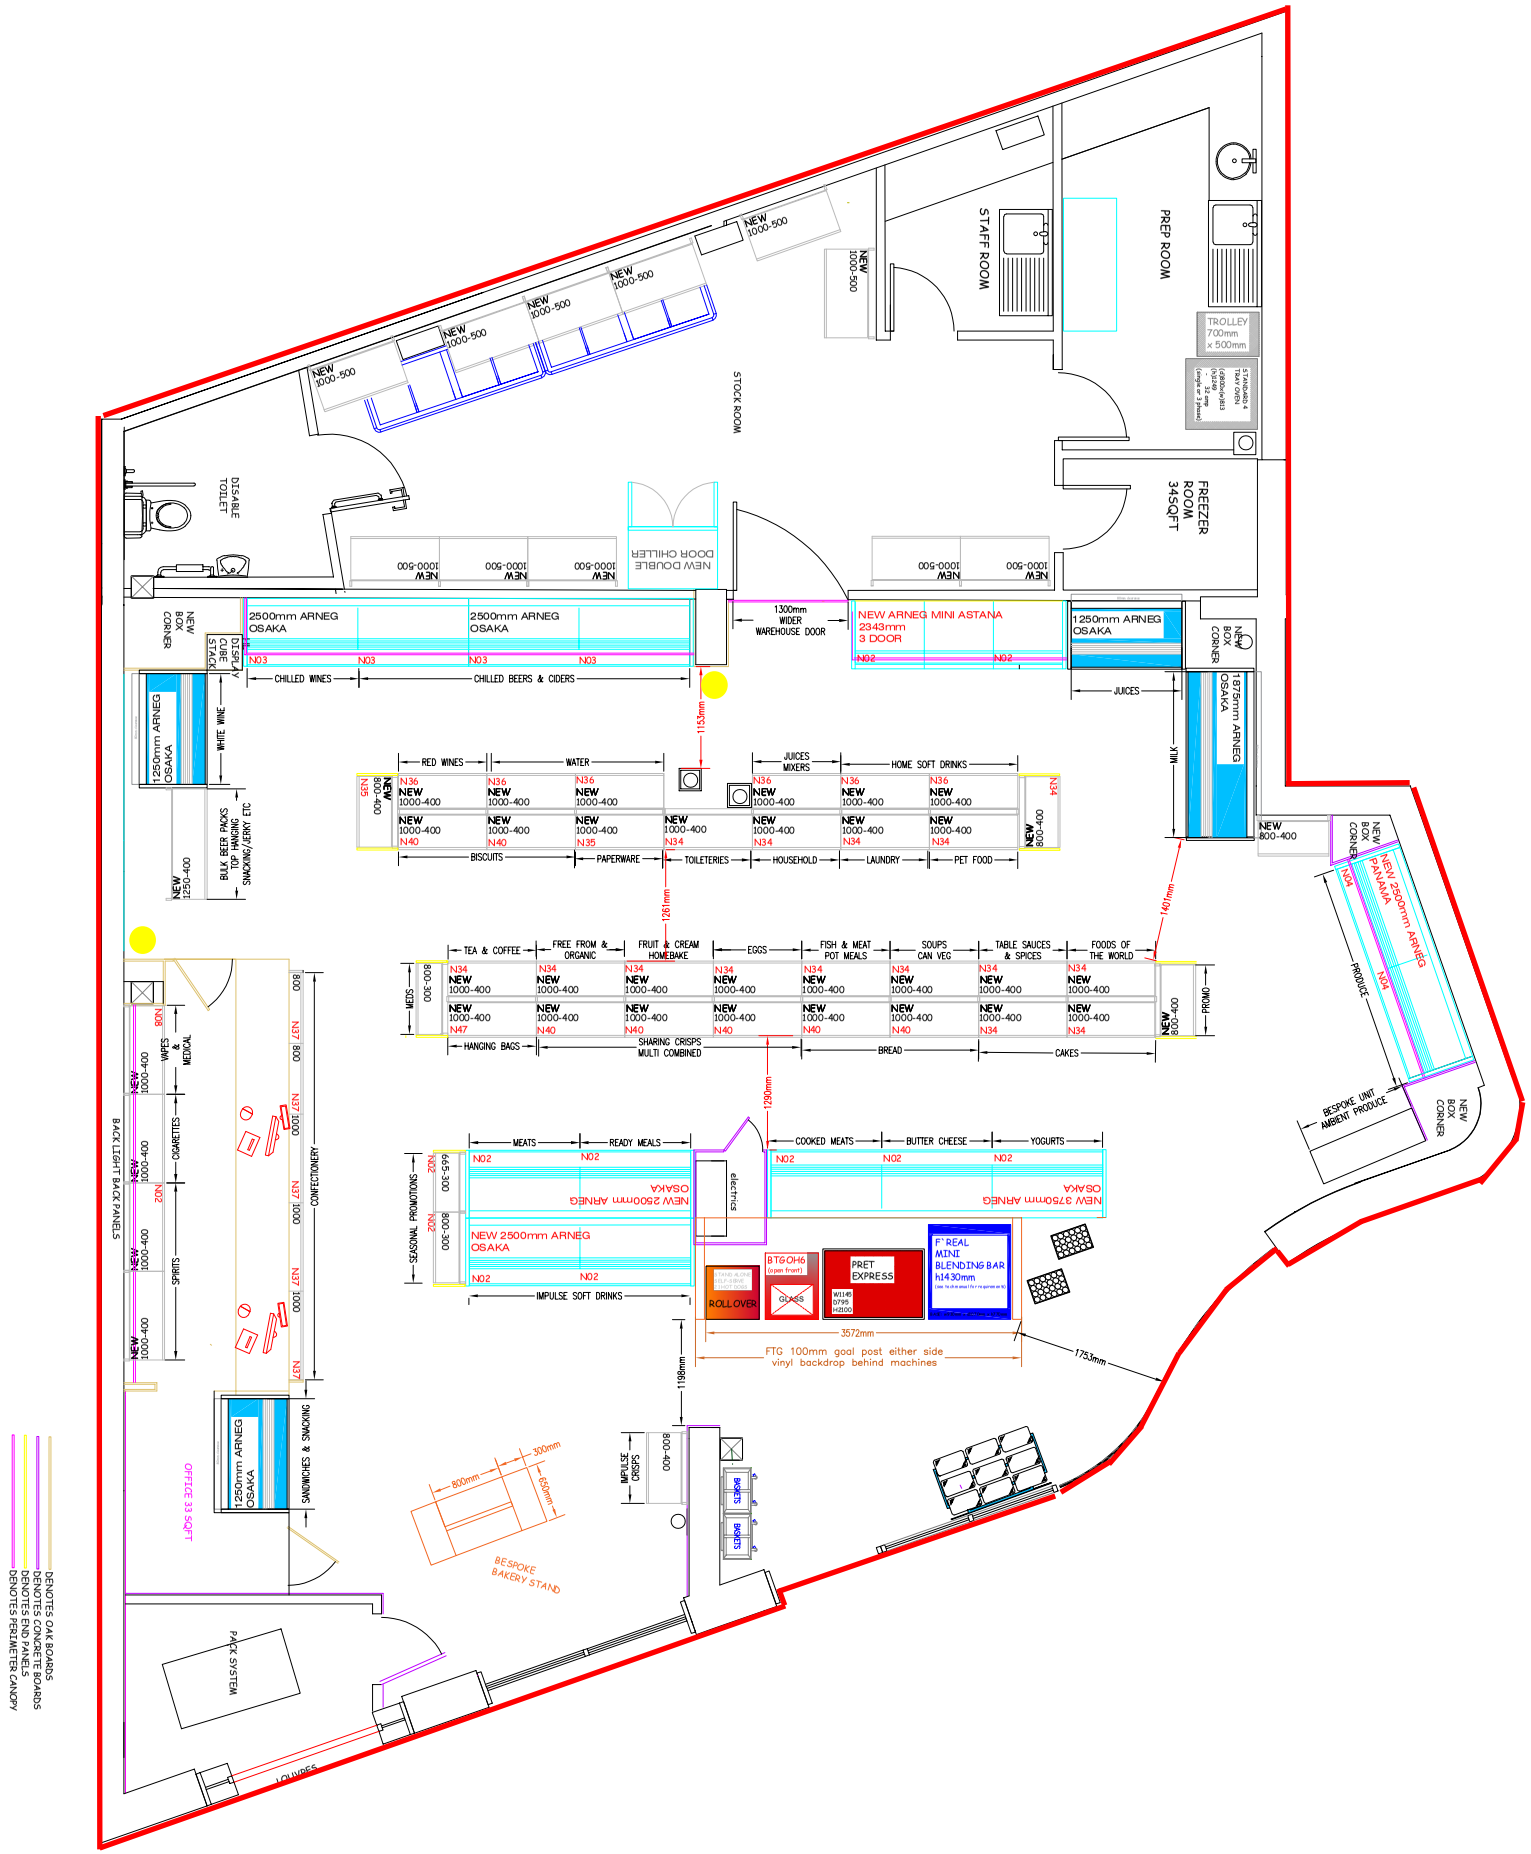


GENERAL NOTES

Store plan indicative only.
Do not scale from this drawing.
All dimensions to be checked on site.
Layout may be subject to planning and building regulations approval.

## Key

Area for Licensable Activities

Fire Extinguisher

The location and type of any fire safety and any other safety equipment is shown as at present. This may be varied from time to time with the agreement of the Fire Officer or after a fire risk assessment"

Anything shown on this plan which is not required by the Plan Regulations is for illustrative purposes only, and does not form part of the Premises Licence

| | |
|---|---|
| STORE FORMAT TYPE | CONV |
| STORE AREA | XXX SQFT |
| CHILLED FOOD SPACE | XXX METERS/BAYS |
| FROZEN SPACE | XXX METERS/BAYS |
| SELF-SERVICE TILLS | YES/NO |
| SHELVING TYPE | IMZ25/AMX35 |
| GONDOLA HEIGHT | XXXX mm |
| OFF LICENCE REFRIGERATION | EXT/STD HEIGHT |

THIS PLAN IS FOR SHOPFITTING PURPOSES ONLY. BUILDING AND STRUCTURAL ALTERATIONS / ADDITIONS WILL REQUIRE THE SERVICES OF AN ARCHITECT / STRUCTURAL ENGINEER.
IT IS THE RESPONSIBILITY OF THE RETAILER TO ENSURE ALL BUILDING REGULATIONS ARE MET AND PLANNING PERMISSIONS OBTAINED.

| Drawing Title | | |
|---|---|---|
| PROPOSED STORE PLAN D14405 Farringdon | | |
| Scale: SCALE | Drawing No: OP1@A3 | Date: 28.05.24 |
| Drawn: BEX | Revisions: V5 | |


Nisa
WALDO WAY
NORMANBY ENTERPRISE PARK
SCUNTHORPE,NORTH LINCOLNSHIRE,DN15 9GE
Telephone: 01724 282028 WWW.NISA-TODAYS.COM


ALL DRAWINGS COPYRIGHT NISA RETAIL LIMITED.