Location Plan

Site Address: **Easting: 527943 Northing: 184367**

PlanningPortal

Date Produced: **18-Jun-2024**

Scale: **1:1250 @A4**

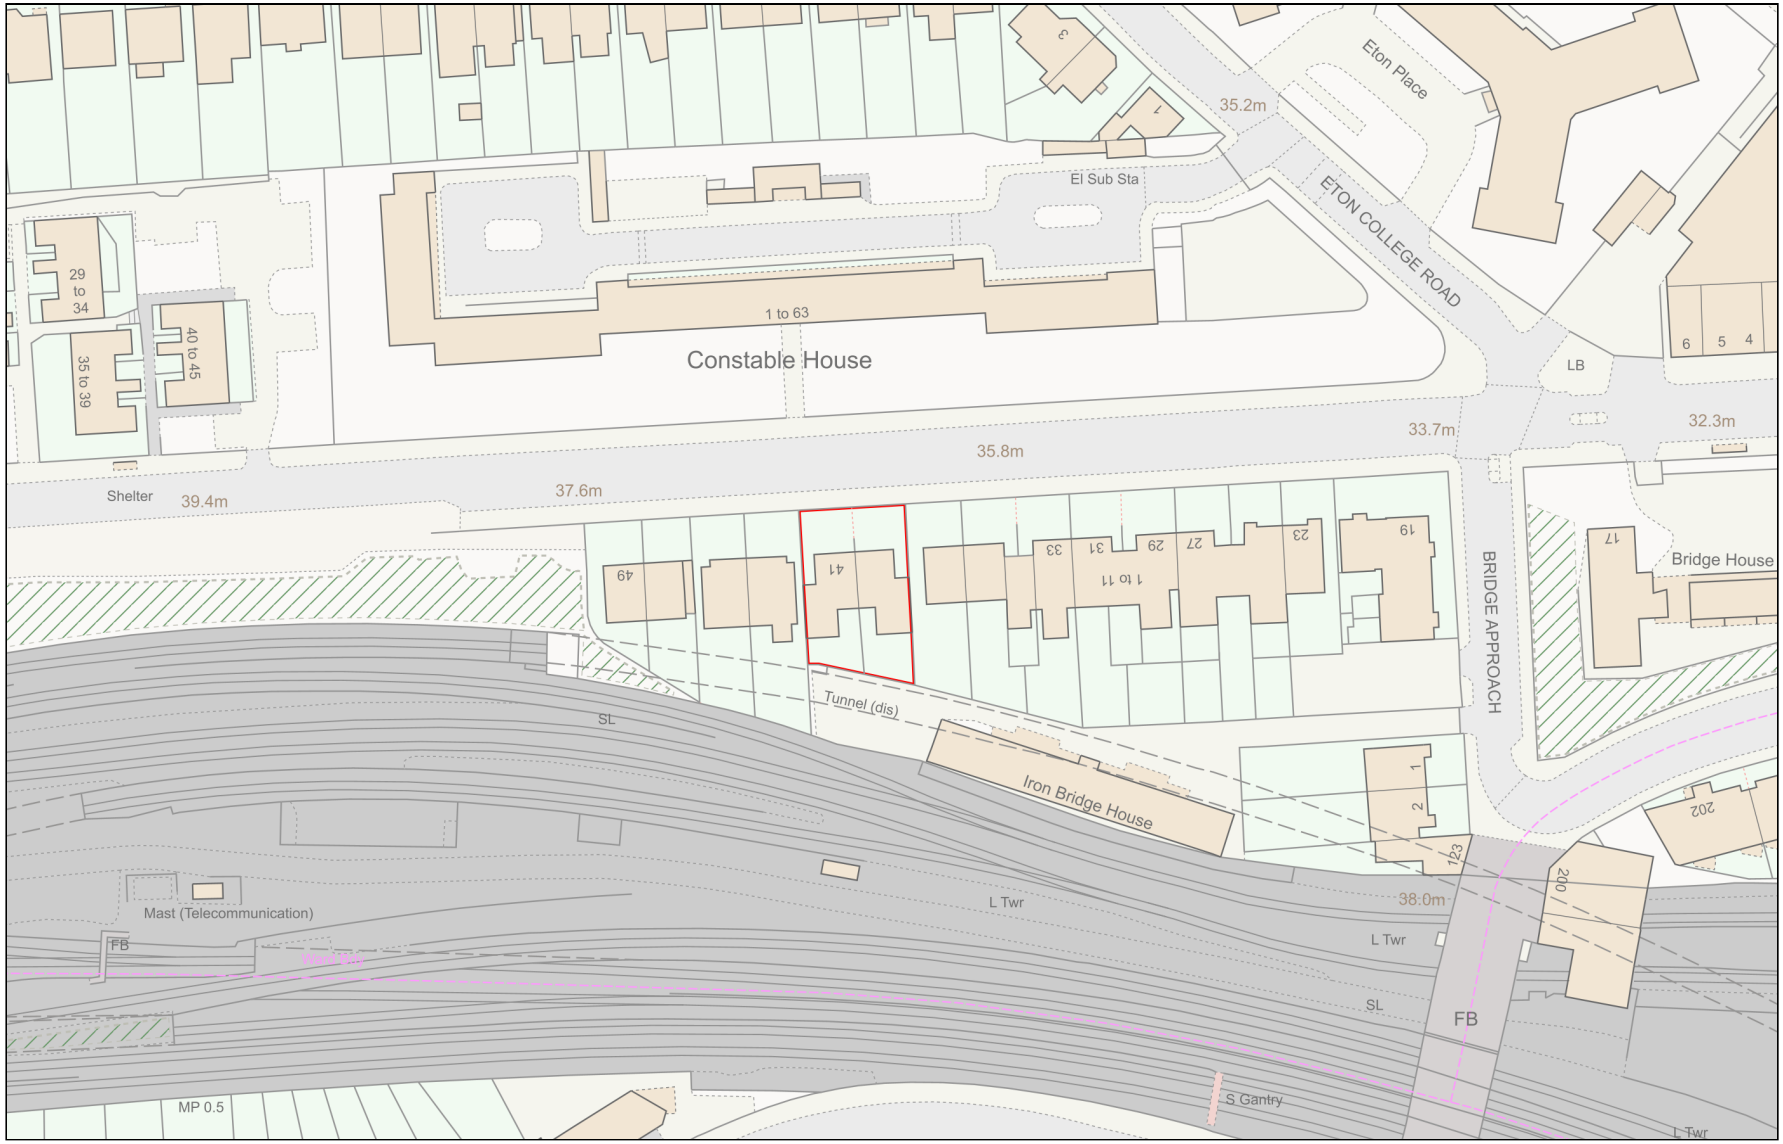

N

Planning Portal Reference: **PP-13140119v1**

0 50

Metres

Powered By TerraQuest

© Crown copyright and database rights 2024 OS 100042766