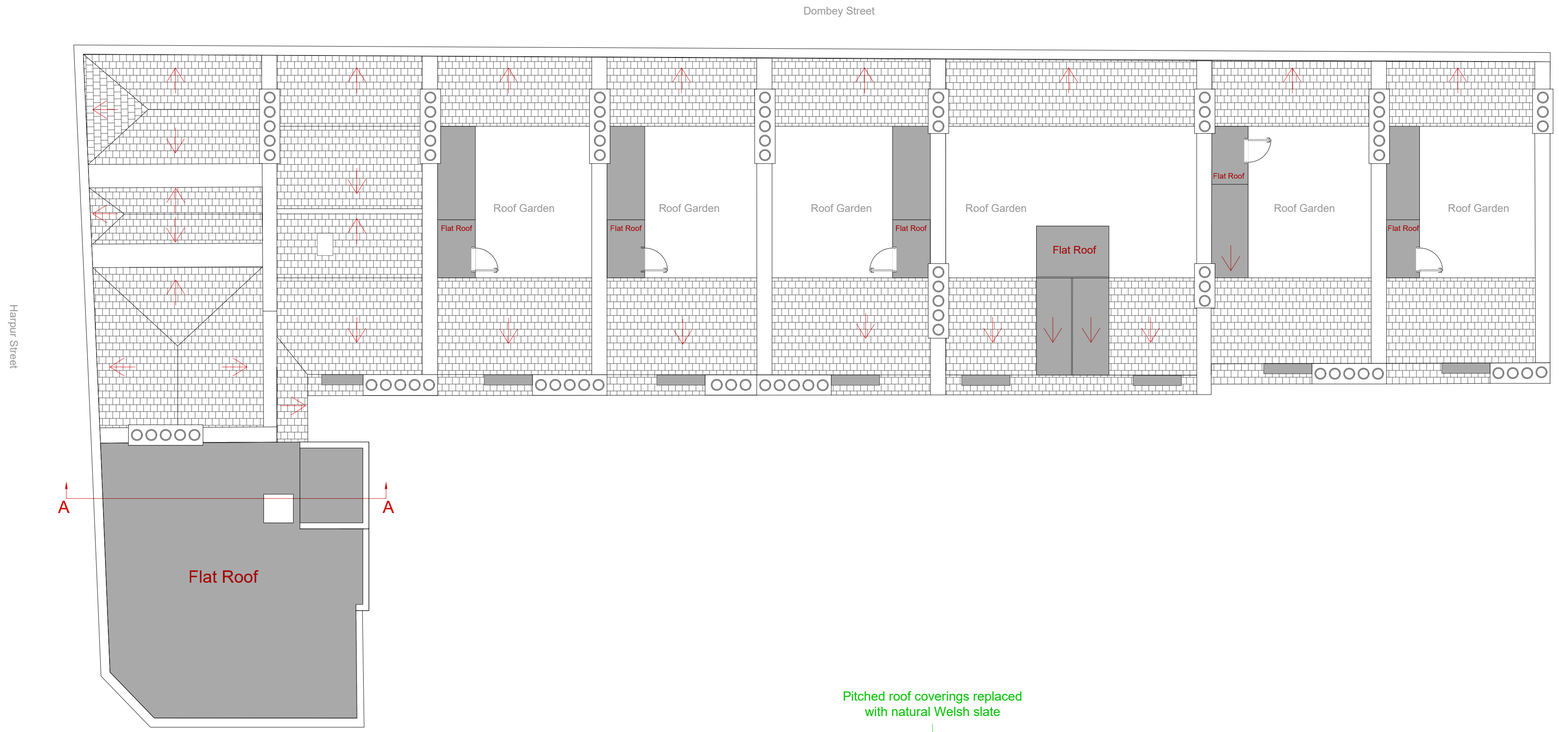

1 Existing Roof Plan

1:100 @ A1

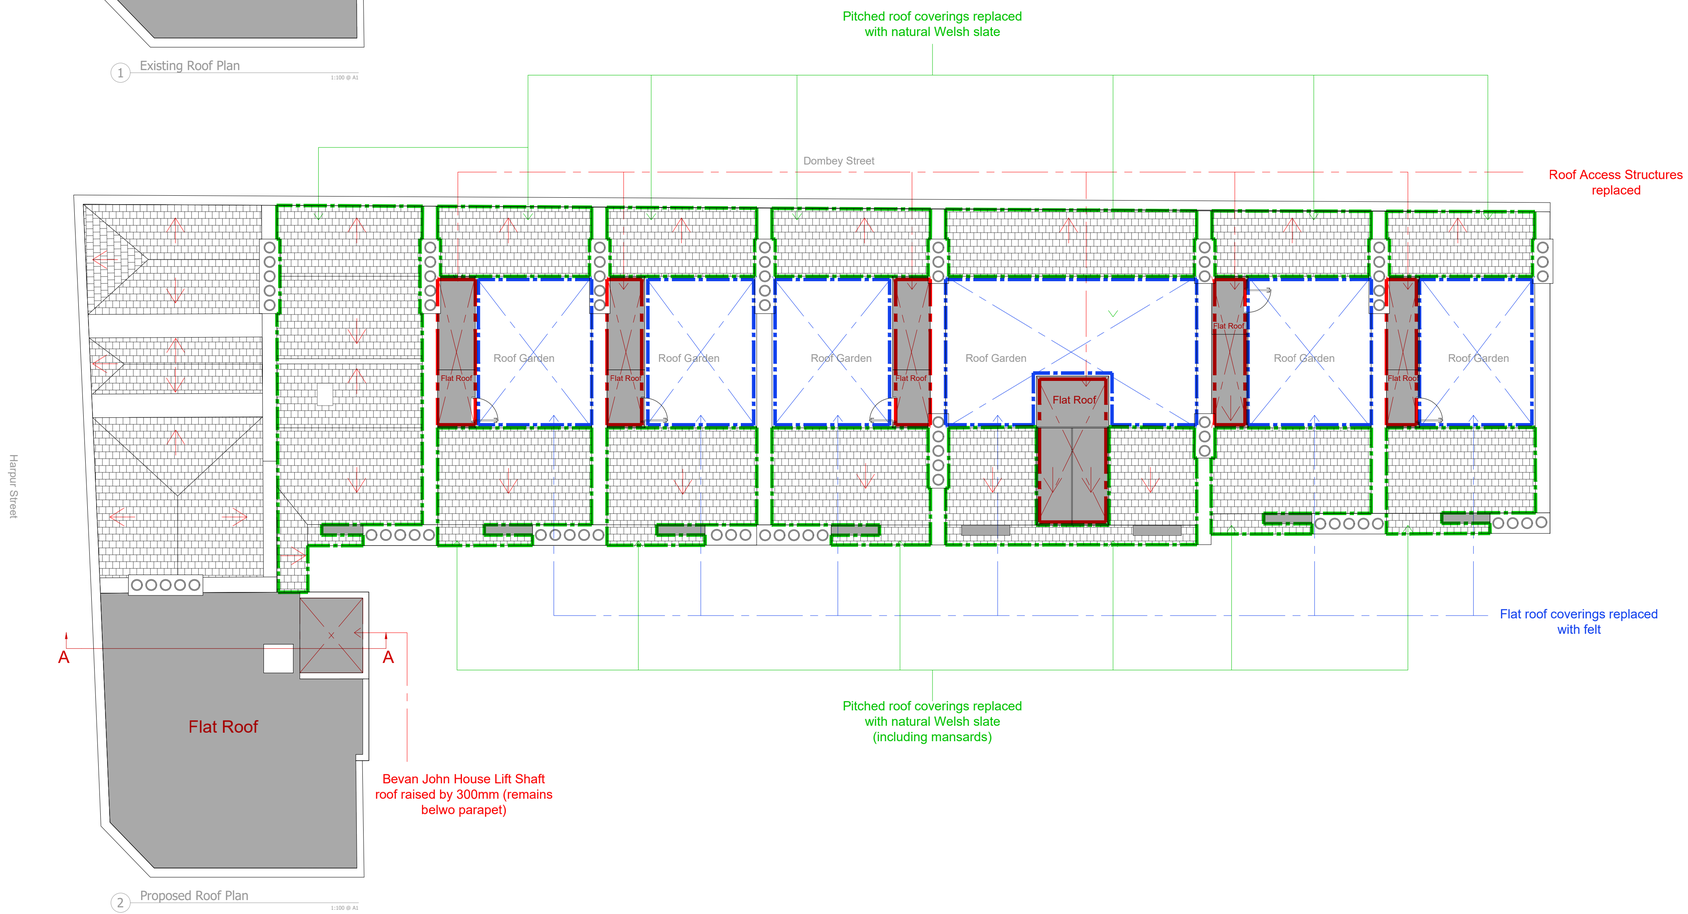

2 Proposed Roof Plan

1:100 @ A1

Scale Bar 1:100 0 1 2 5m

Rev	Description	By	QA	DD.MM.YY
P3	Lift Section	JM	AJ	12/06/2024
P2	Planning	JM	AJ	30/05/2024
P1	Planning	JM	AJ	21/03/2024

© This drawing and any design hereon is the copyright of Potter Raper and must not be reproduced without their written consent. All drawings remain the property of Potter Raper. Figured dimension only to be taken from this drawing. All dimensions to be checked on site. Please inform Potter Raper immediately of any discrepancies before work proceeds.

Client
Wates

Project Name
Wates Clarion

Project Location
Bevan John House
Harpur St, Holborn,
London WC1N 3PA

Sheet Name
Existing & Proposed
Roof Plan

Project Status
Planning

Drawing Nr.
10043-PR-BJH-XX-DR-B-PL109

Scale 1:100 @ A1

POTTER RAPER
Duncan House
1A Burnhill Road
Beckenham
Kent
BR3 3LA
Tel: 020 8658 3538