1 Proposed Elevation A

1:100 @ A1

Scale Bar 1:100 0 1 2 5m

2 Proposed Elevation B

1:100 @ A1

Scale Bar 1:100 0 1 2 5m

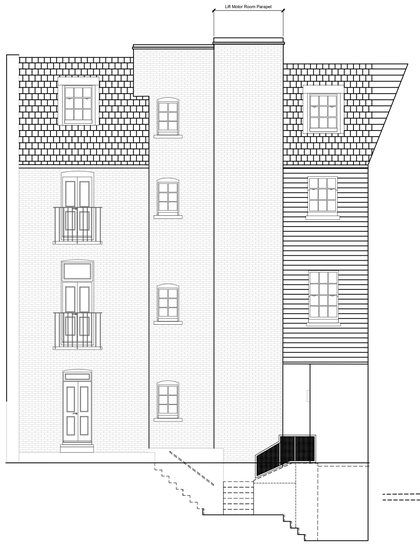

3 Proposed Elevation C

1:100 @ A1

Scale Bar 1:100 0 1 2 5m

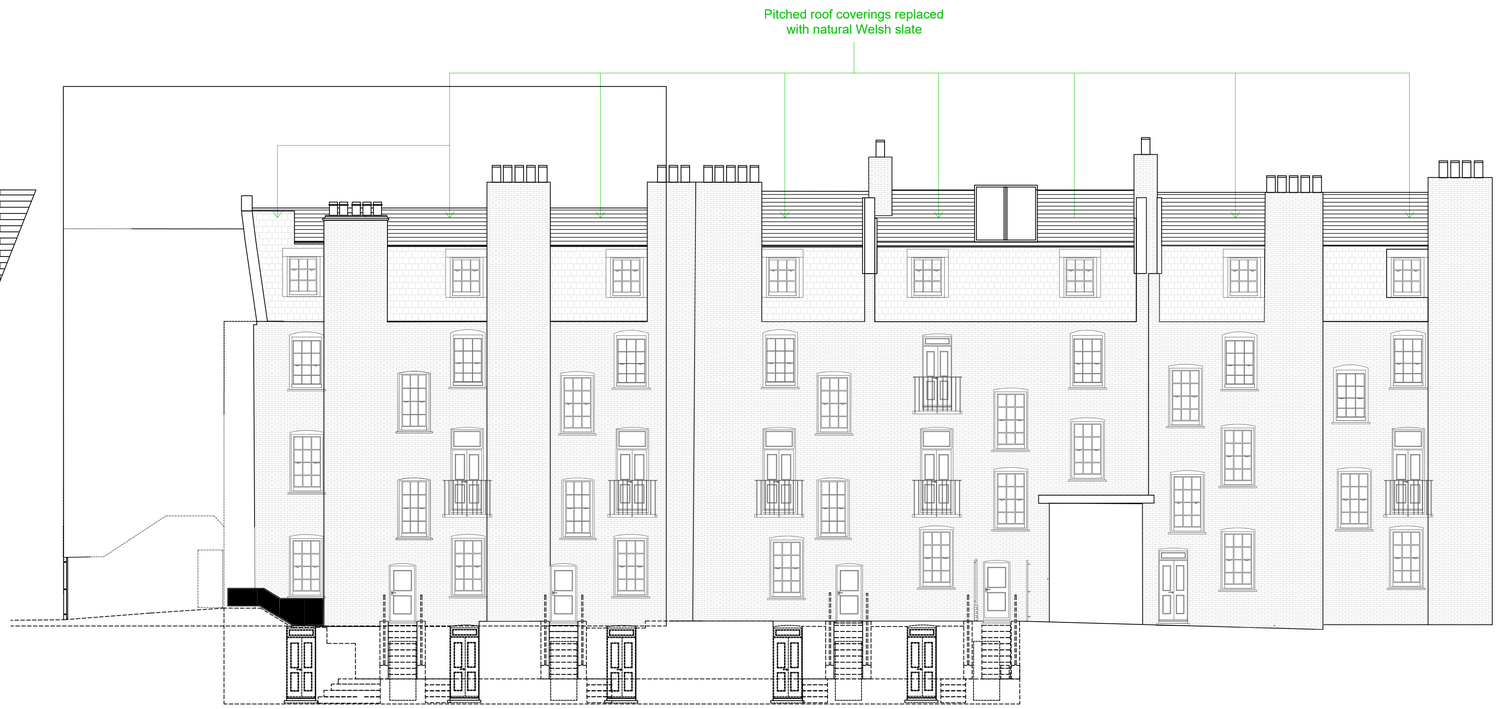

4 Propsoed Elevation D

1:100 @ A1

Scale Bar 1:100 0 1 2 5m

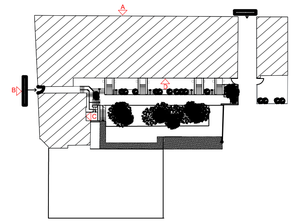

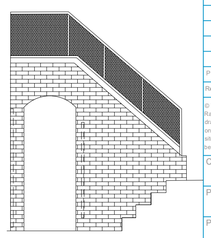

Rev	Description	By	QA	DD.MM.YY
P1	Planning	JM	AJ	12/06/2024

© This drawing and any design hereon is the copyright of Potter Raper and must not be reproduced without their written consent. All drawings remain the property of Potter Raper. Figured dimensions only to be taken from this drawing. All dimensions to be checked on site. Please inform Potter Raper immediately of any descrepancies before work proceeds.

Client
Wates

Project Name
Elevations

Project Location
Bevan John House
Harpur St, Holborn,
London WC1N 3PA

Sheet Name
Proposed Elevations

Project Status
Planning

Drawing Nr.
10043-PR-BJH-XX-DR-B-PL203

Scale
1:100 @ A1

POTTER RAPER
Duncan House
1A Burnhill Road
Beckenham
Kent
BR3 3LA
Tel: 020 8658 3538