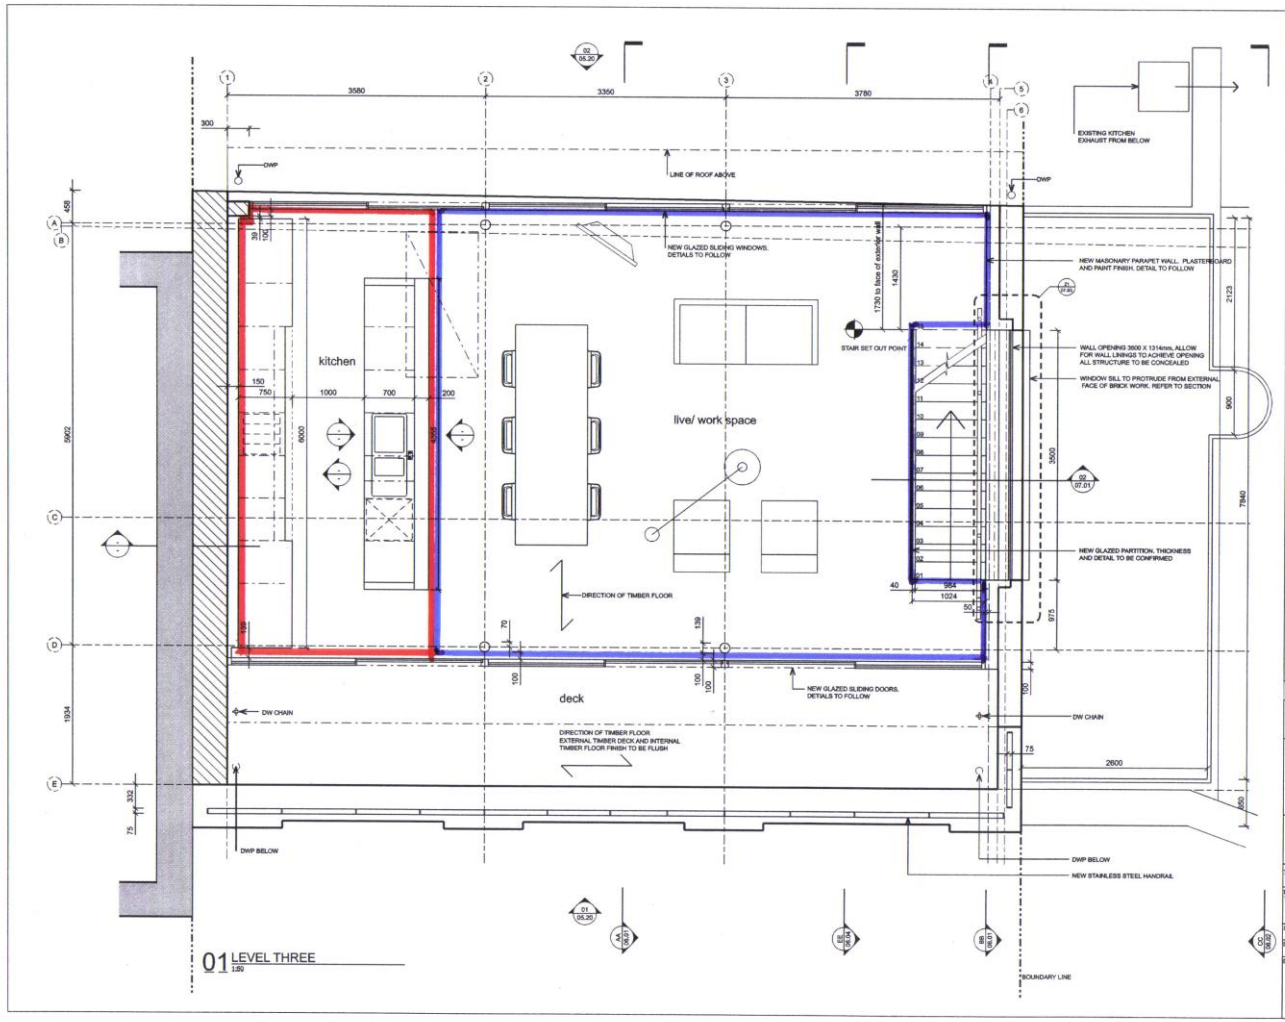

01 LEVEL THREE
1:50

DO NOT SCALE FROM THIS DRAWING
ALL DIMENSIONS ARE TO BE CHECKED ON SITE PRIOR TO BUILD. DIMENSIONAL DIFFERENCES TO BE CONFIRMED WITH ARCHITECT
THIS DRAWING IS TO BE READ IN CONJUNCTION WITH ALL CONSULTANTS INFORMATION
MACKAY AND PARTNERS LLP RETAIN THE COPYRIGHT OF ALL INFORMATION WITHIN THIS DRAWING

NOTES

FLOOR FINISH TO BE TIMBER. DETAILS TO FOLLOW

REFER TO SECTION AA & SECTION BB FOR STAIR CONSTRUCTION

REFER TO STRUCTURAL ENGINEERS DRAWINGS FOR STRUCTURAL SUPPORTS

Rev	Description	Date
L	Revised Layout	06.07.07
K	Revised Layout	05.07.07
J	Stair Information	25.06.07
H	Dimensions - Client Request	15.06.07
G	Interior Tender Revised	21.05.07
F	Interior Tender	30.04.07
E	Stair set out, External walls	16.04.07
D	Stair set out, External walls	05.04.07
C	Stair set out, External walls	30.03.07
B	Dimensions and notes	21.02.07

DRAWING STATUS
Information
Issued only for purpose indicated

mackay partners
28 St Johns Lane, London EC1M 4BU
tel +44 (0)207 608 1177
email: initial.lastname@mackayandpartners.co.uk
ARCHITECTS & DESIGNERS

JOB TITLE: 7 Bleeding Heart Yard

DRAWING TITLE: PLAN LEVEL 03

Scale: 1:50 @ A3 | Drawn by: KH
Date: 21.02.07 | Checked by: KM
Drawing No.: BH-01-03 | Rev.: J