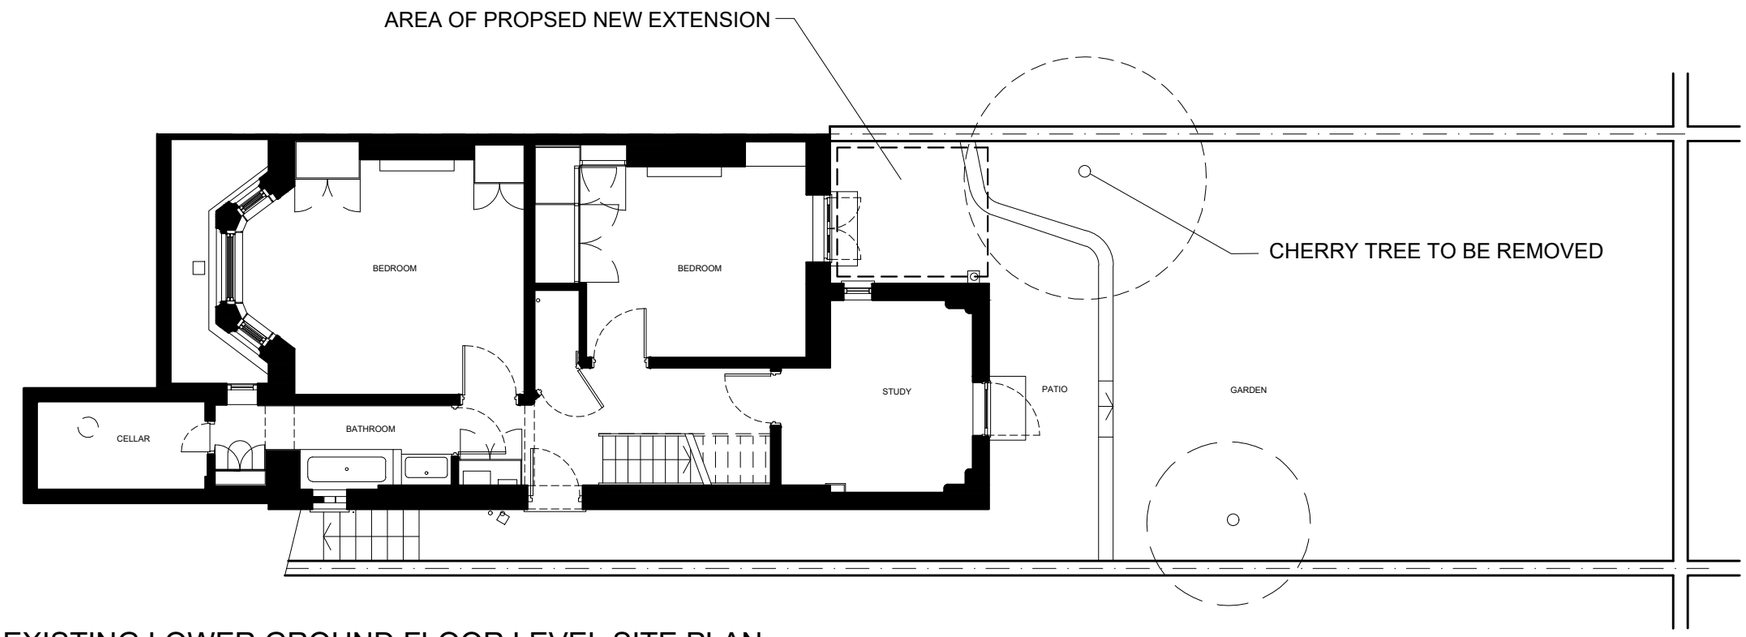

EXISTING LOWER GROUND FLOOR LEVEL SITE PLAN

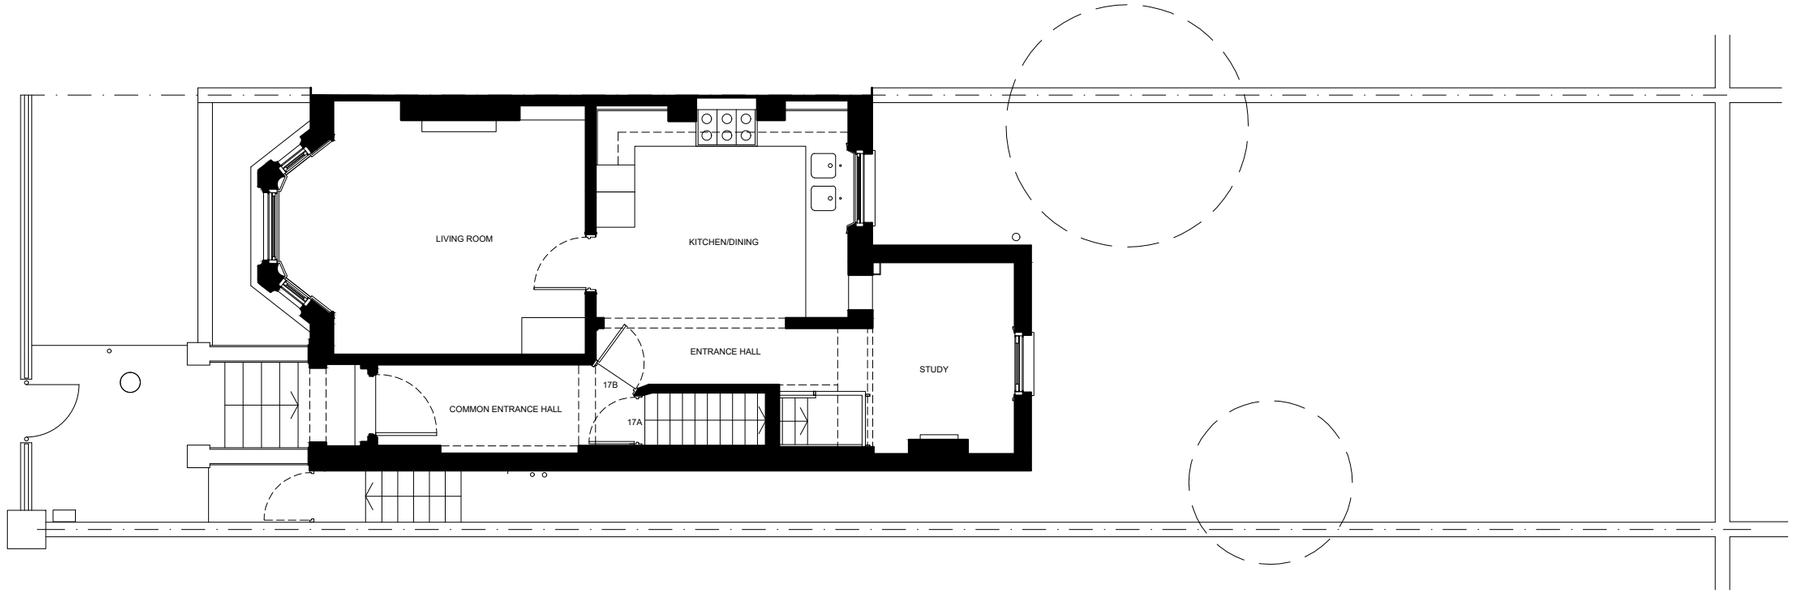

EXISTING GROUND FLOOR LEVEL SITE PLAN

0 1 2 3 4 5 6 7 8 9 10

SCALE 1:100

A SUMMERS ARCHITECT
17b Laurier Road
London NW5 1SD
T: +44 (0)7941464154

PROJECT	DRAWING TITLE	STATUS	DWG BY	FORMAT
17B LAURIER ROAD LONDON NW5 1SD	EXISTING GFL AND LGFL PLANS - Proposed Tree Removal	PLANNING	AS	A3
			SCALE 1:100	DATE 15.06.2024
			DRAWING No SK-001	REVISION 00