Copyright © WB Victoria Stone Ltd. All rights reserved. This or any part of this design drawing cannot be used in any matter without WB Victoria Stone Ltd's written permission.
For further information please contact:
Mark McMahon
Victoria Stone
Fireplaces • Fires • Flue Systems
T 0800 6340510
www.victoriastone.co.uk

REV	DESCRIPTION	DATE	DRN	CHK

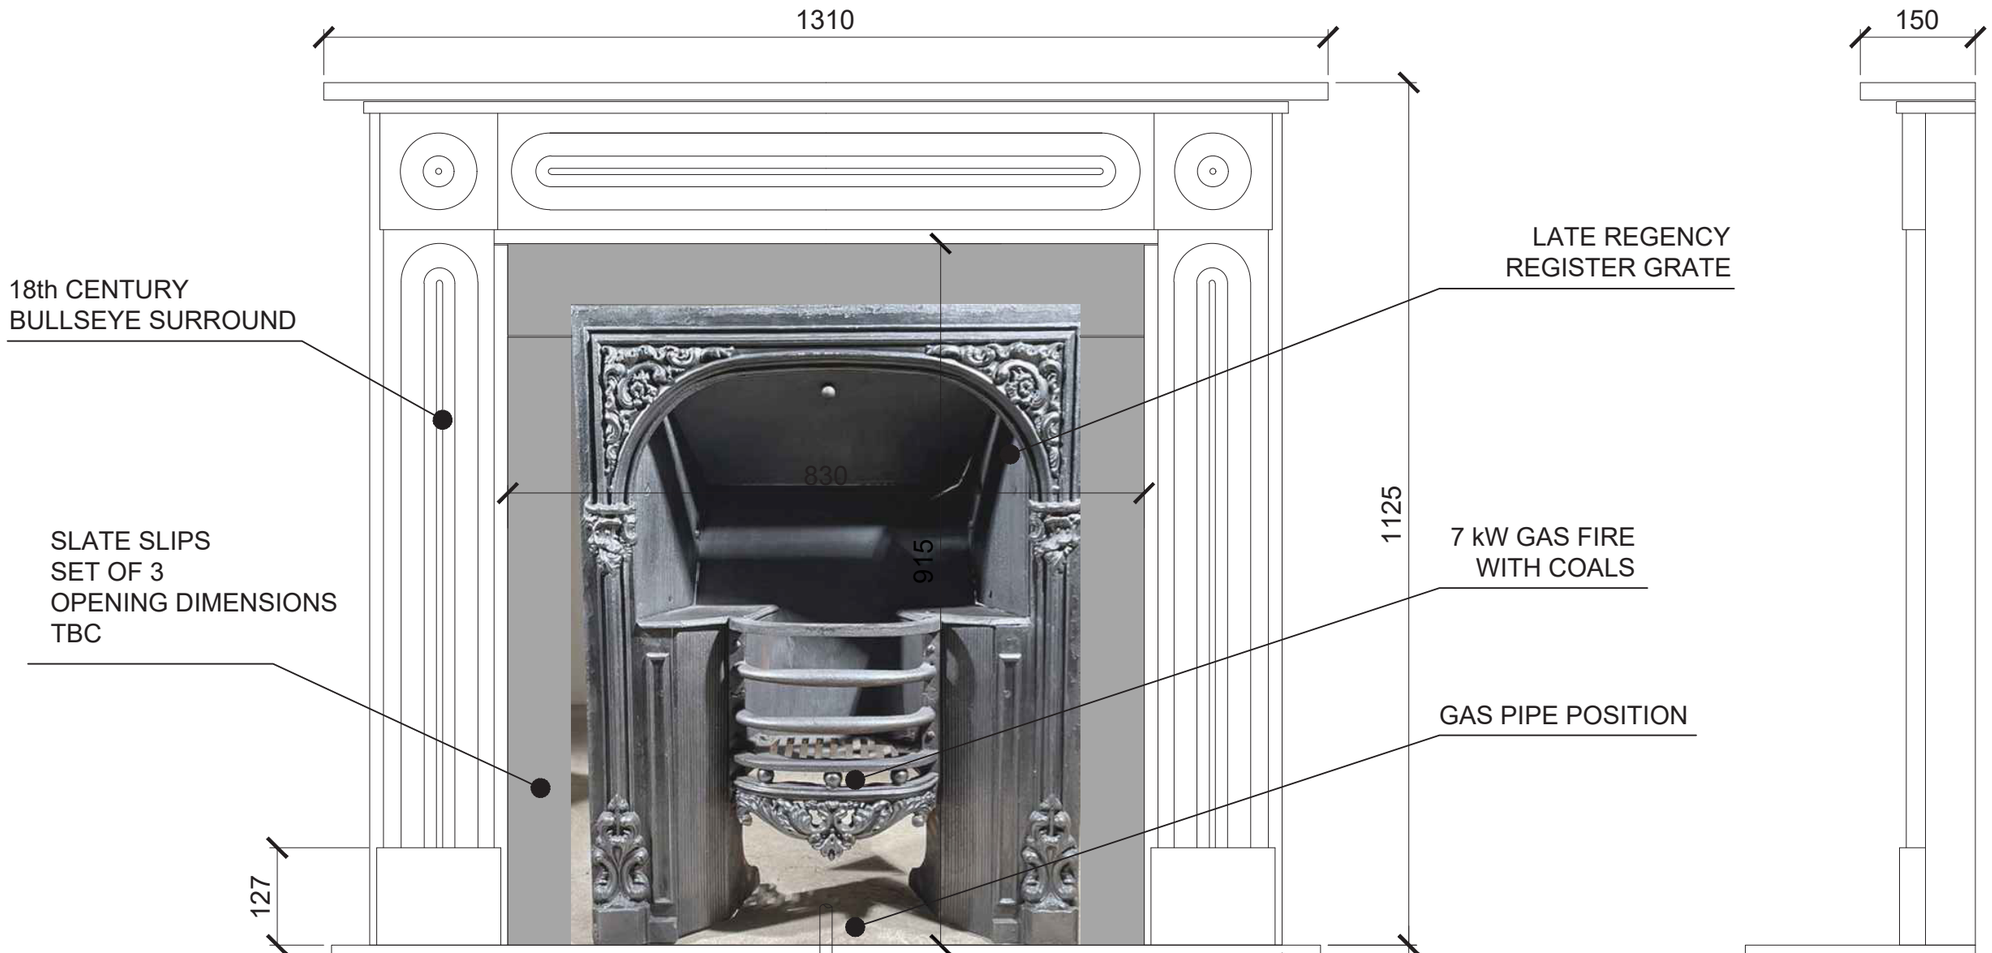

FRONT ELEVATION 1:8

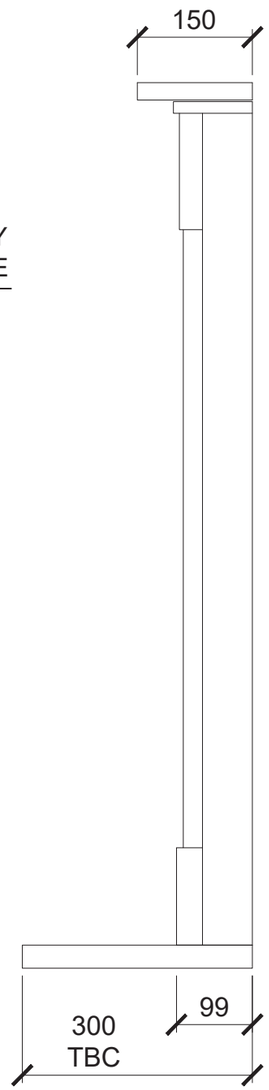

RIGHT ELEVATION 1:8

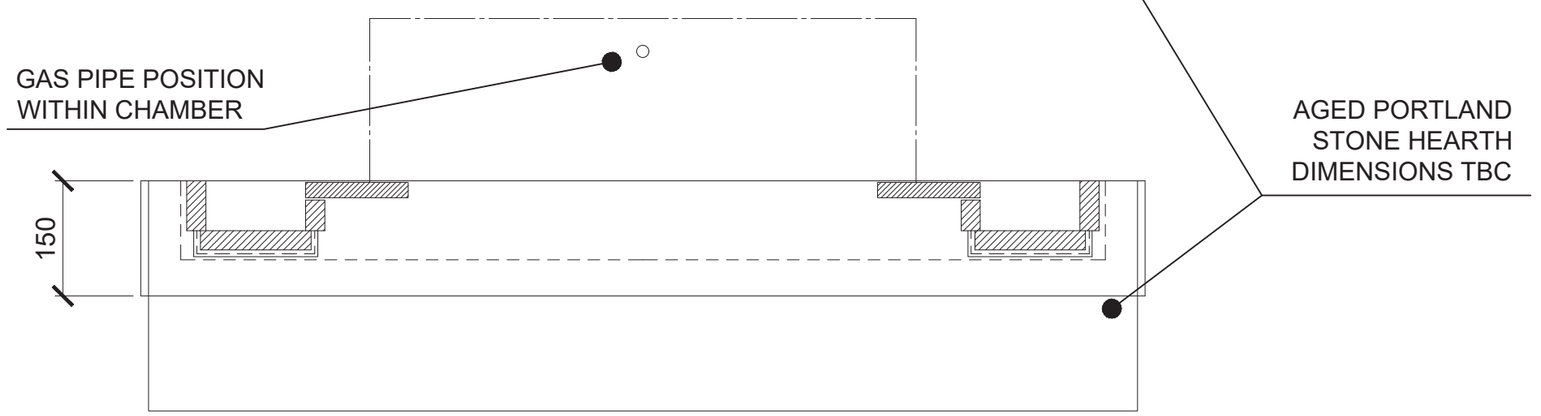

PLAN VIEW 1:8

0 1m

Scale 1:8

Typical Detail

VICTORIA STONE
FIREPLACES GAS FIRES FLUE SYSTEMS

FOR

SITE
Rockery Farm
Project No. 14426

TITLE
18th Century Bullseye Surround
Dimensional Drawing with Hearth
Plan View, Elevations,

WEIGHT
Jamb: kg / each
Header: kg
Shelf: kg
Total Mantel: kg

DRAWN BY	SCALE
LV	1:8
CHECKED BY	DRAWING NUMBER
AK	900062
DATE	REV
24/02/2024	