1 PROPOSED SHOPFRONT
Scale: 1:20 @ A1

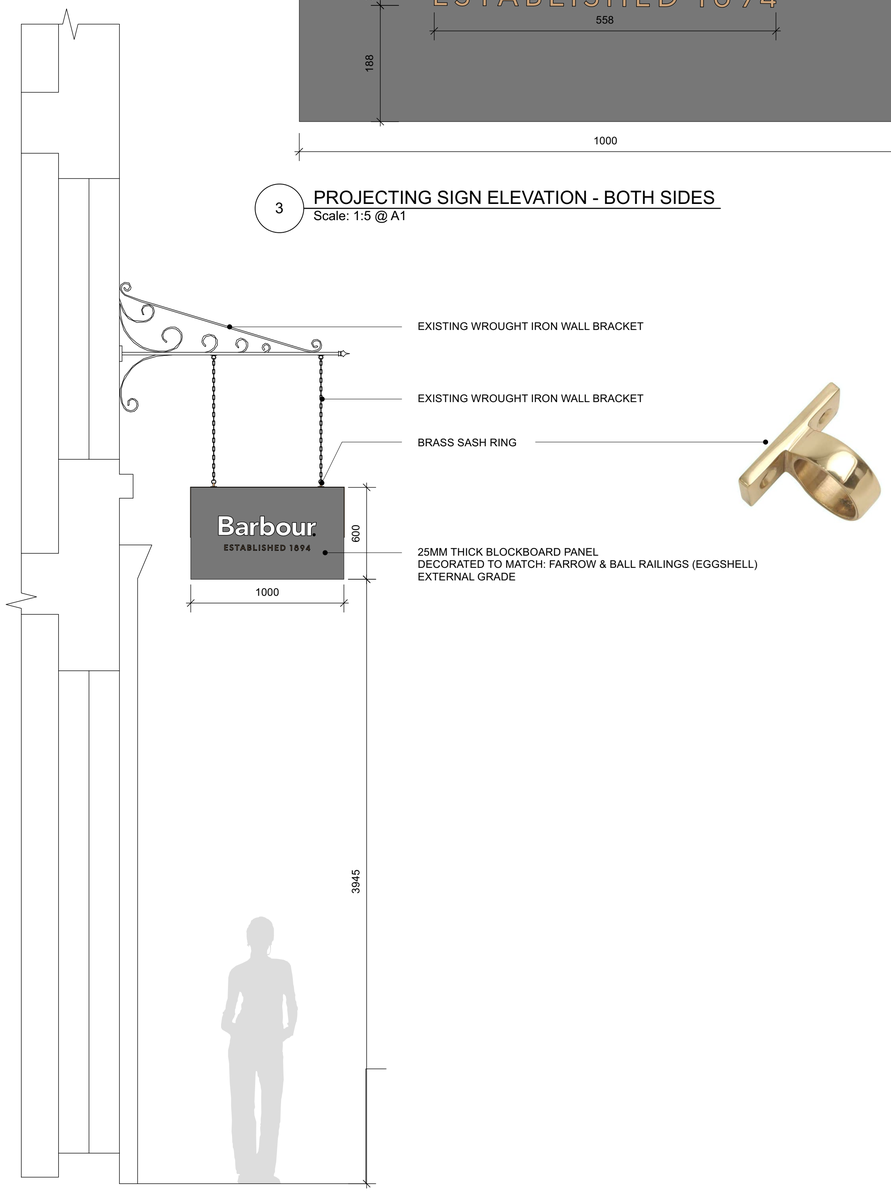

2 LOWER GROUND FLOOR
Scale: 1:20 @ A1

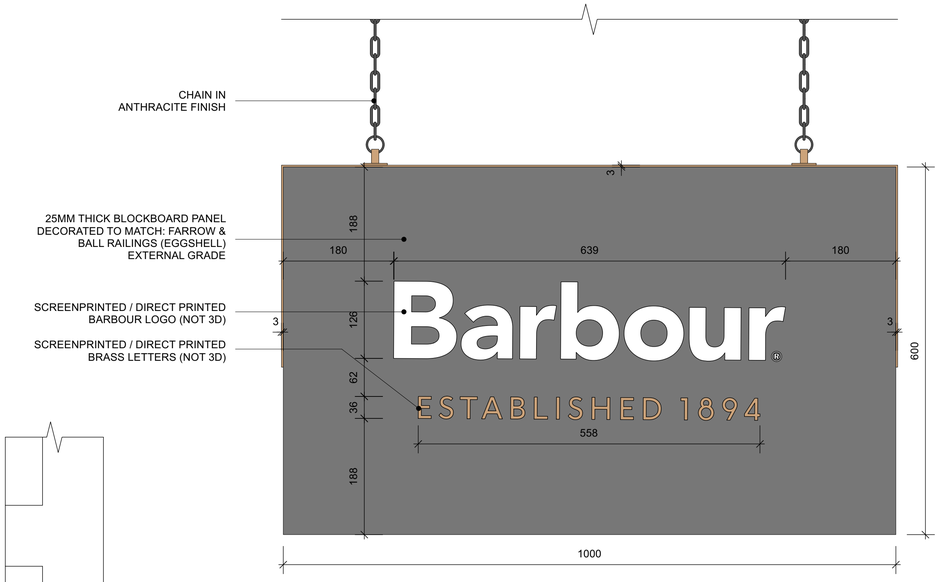

3 PROJECTING SIGN ELEVATION - BOTH SIDES
Scale: 1:5 @ A1

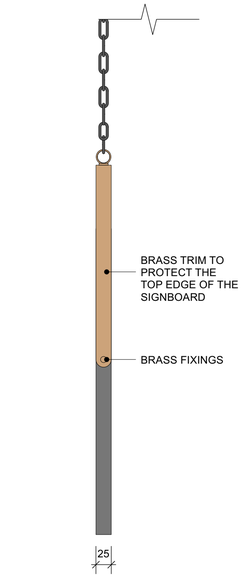

4 FRONT VIEW
Scale: 1:5 @ A1

DISCLAIMER:

This drawing is the property of Studio EXP Ltd. Copyright is reserved by them and the drawing is issued on the condition that it is not copied, reproduced or disclosed to any unauthorised person, wholly or in part, without the consent in writing of Studio EXP Ltd. Do not scale off drawing. All dimensions to be verified prior to manufacture and construction by contractor. Any discrepancies to be reported immediately. Any alterations must be notified to Studio EXP Ltd and a record must be kept. Studio EXP Ltd will not be responsible for any alterations made to this drawing.

REVISIONS:

A	03/04/24		SJ

Client:	BARBOUR				Job N°: 10812
Job:	37 NEAL ST - HERITAGE STORE				
Dwg Type:	GENERAL ARRANGEMENT				Dwg. Series: 000
Dwg Title:	SHOPFRONT ELEVATION				Dwg N°: 110
Issue Code: I	Drawn By: SJ	Checked By: SJ	Scale: SHOWN	Date: 08/03/24	Revision: A
Drawing to scale when printed at A1					Pages: 12 of 1

Client Approval - Sign Here:

I approve these drawings for: size, material specification, functionality & aesthetics

Issue Codes: I = Information; T = Tender; CA = Client approved

studio exp_
www.studioexp.com
+44 (0)7814 208 777
Registered Address: Studio Exp LimitedOne Eastwood, Binley Business Park, Coventry, UK, CV3 2UBCompany No. 12397820