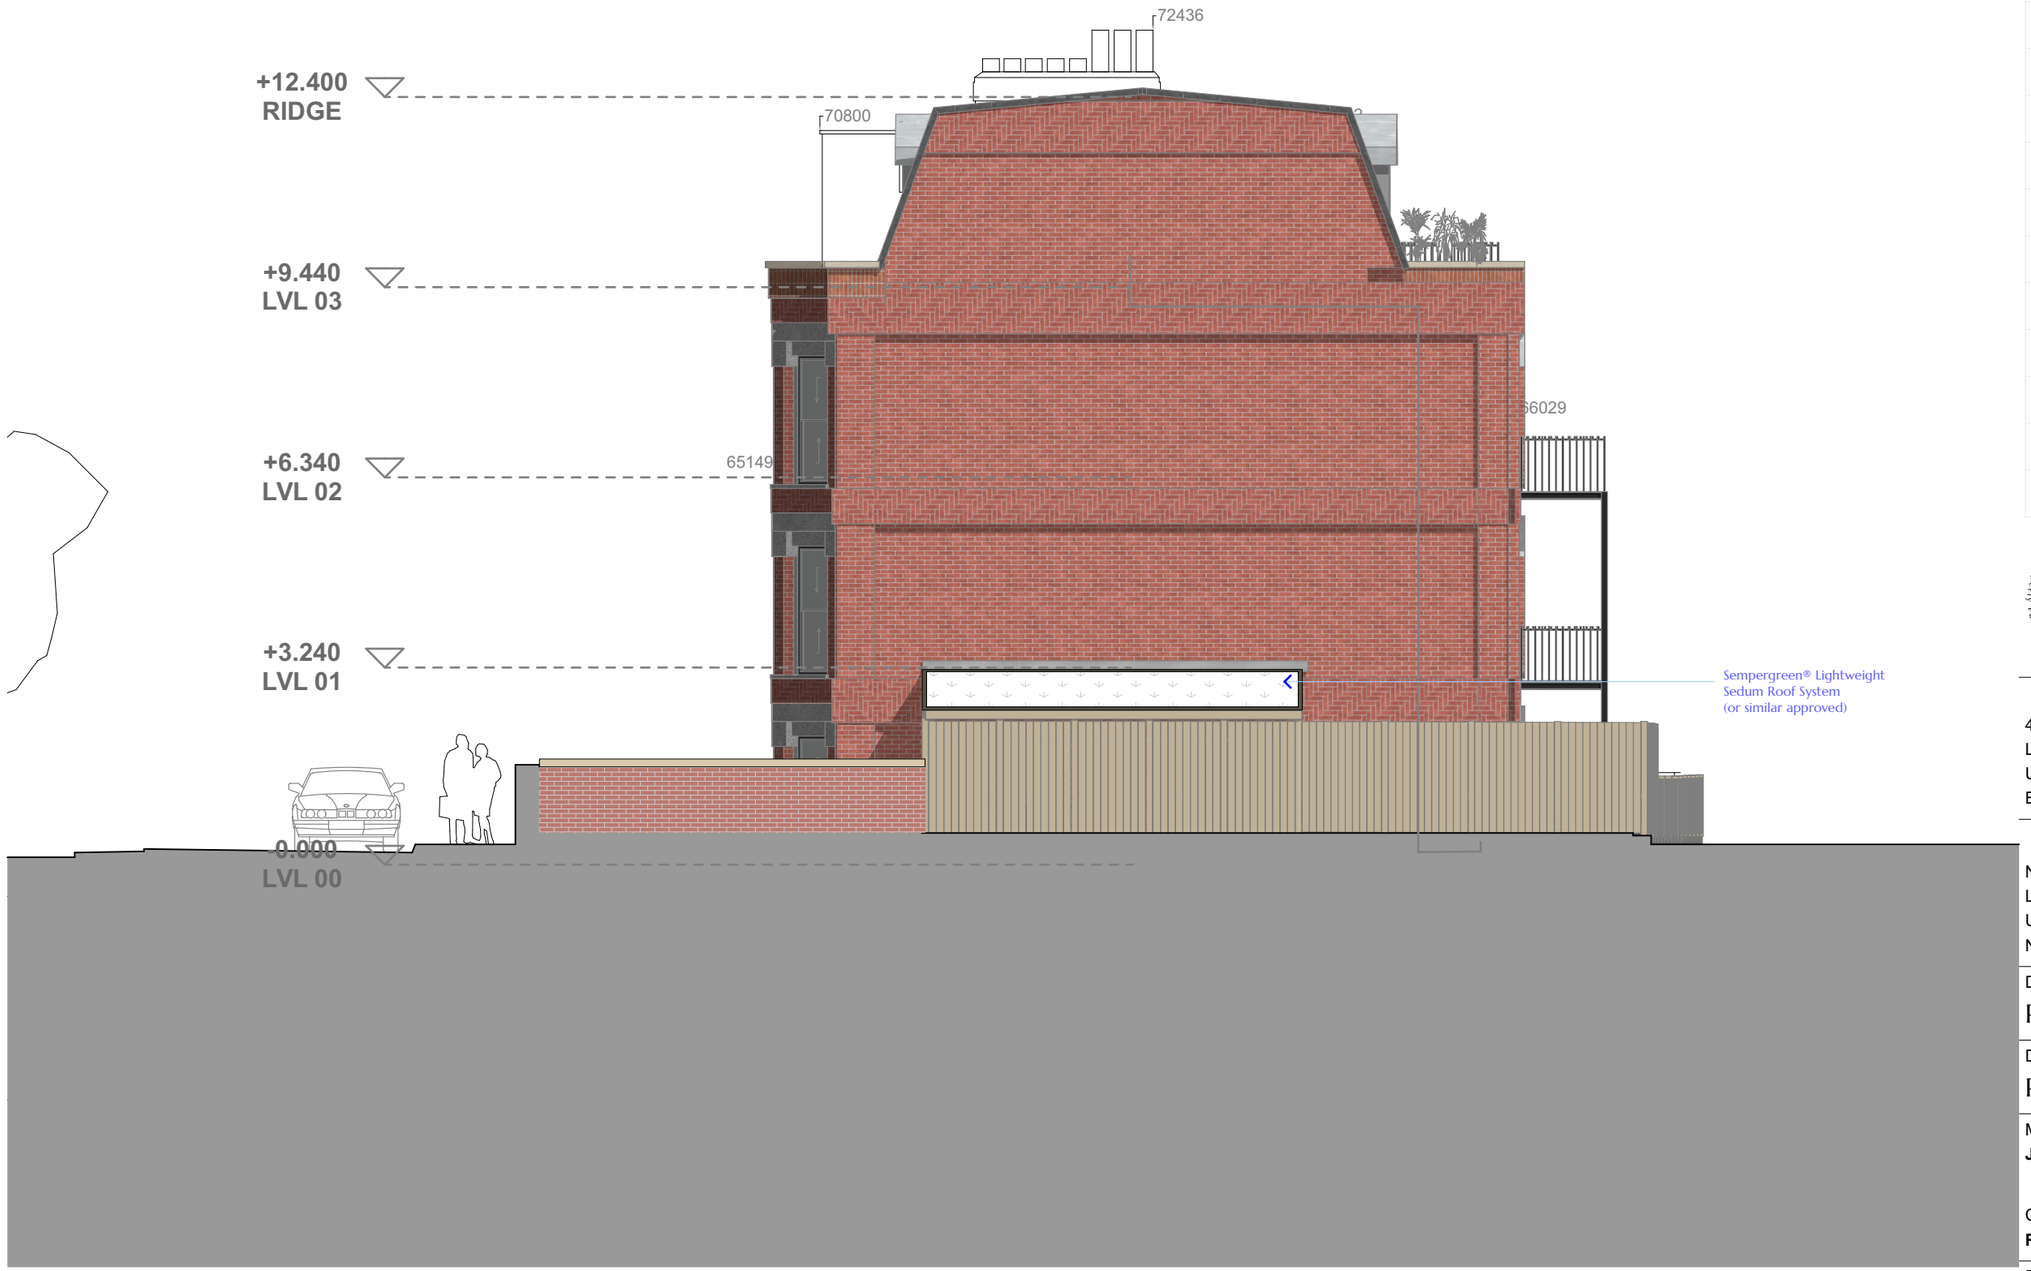

Proposed Side (South) Elevation 1:100

Revision History

RevID	ChID	Change Name	Date
C	CH05	Alterations to roof dormer. CO request 14/09/23	Sep 23
	CH06	Site access alterations CO request 14/09/23	Sep 23
	CH07	Cycle store and landscape alterations CO request 15/09/23	Sep 23
D	CH08	Alterations to roof of bike store. Introduced sedum (green) roof	Nov 23

Brass Architecture

Brass Architecture
46 Commercial Road
London
UK
E1 1LP

3096 Narcissus Road Site
Narcissus Road Site
London
UK
NW6 1NE

Drawing Name
Proposed Side (South) Elevation

Drawing Status
Planning Application

Modified by **JPB** Date Sep 23

Checked by **RS** Date

Drawing Scale
1:100@A3

Layout ID **A.04.6D** Revision