Do not scale from this drawing

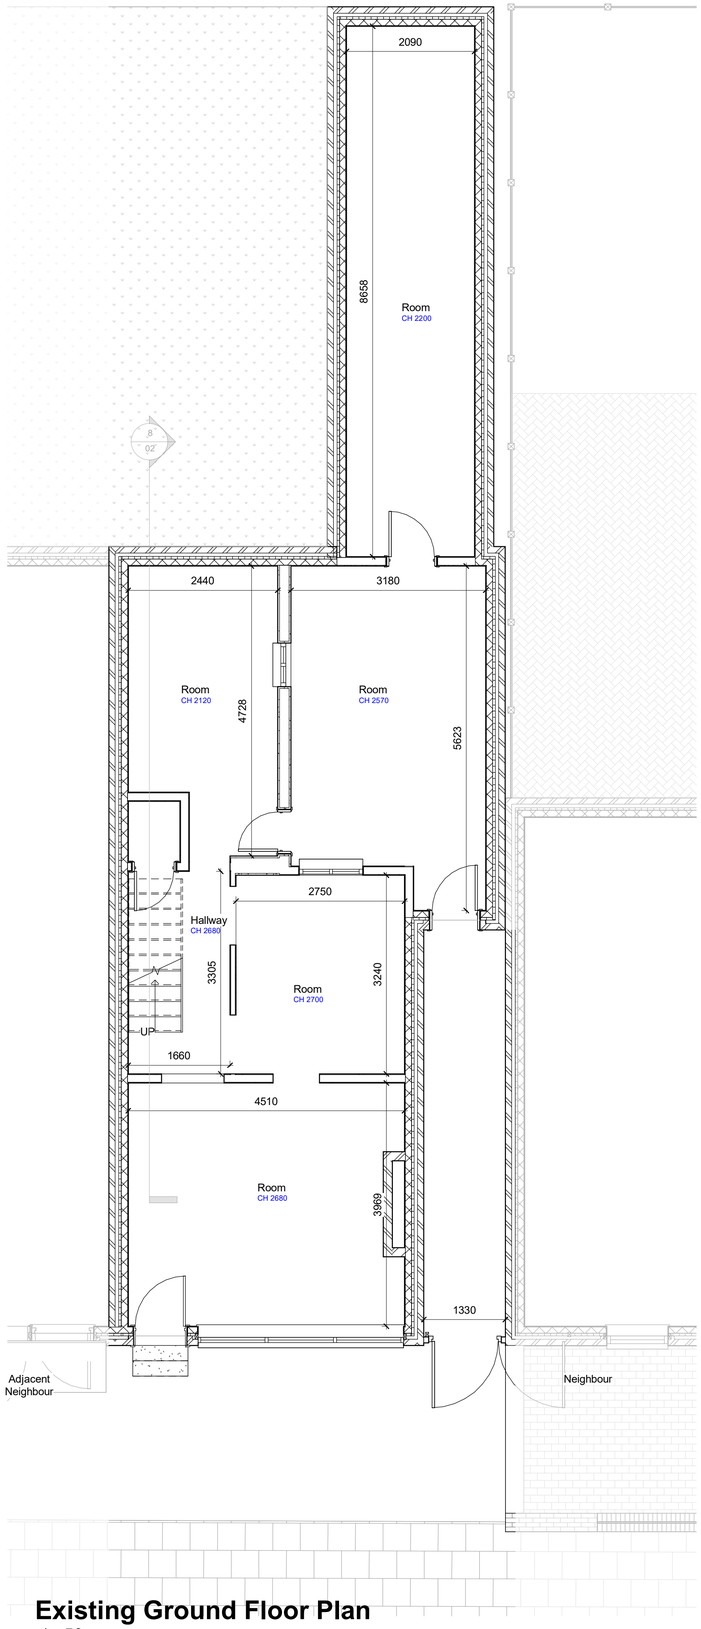

Existing Ground Floor Plan
1 : 50

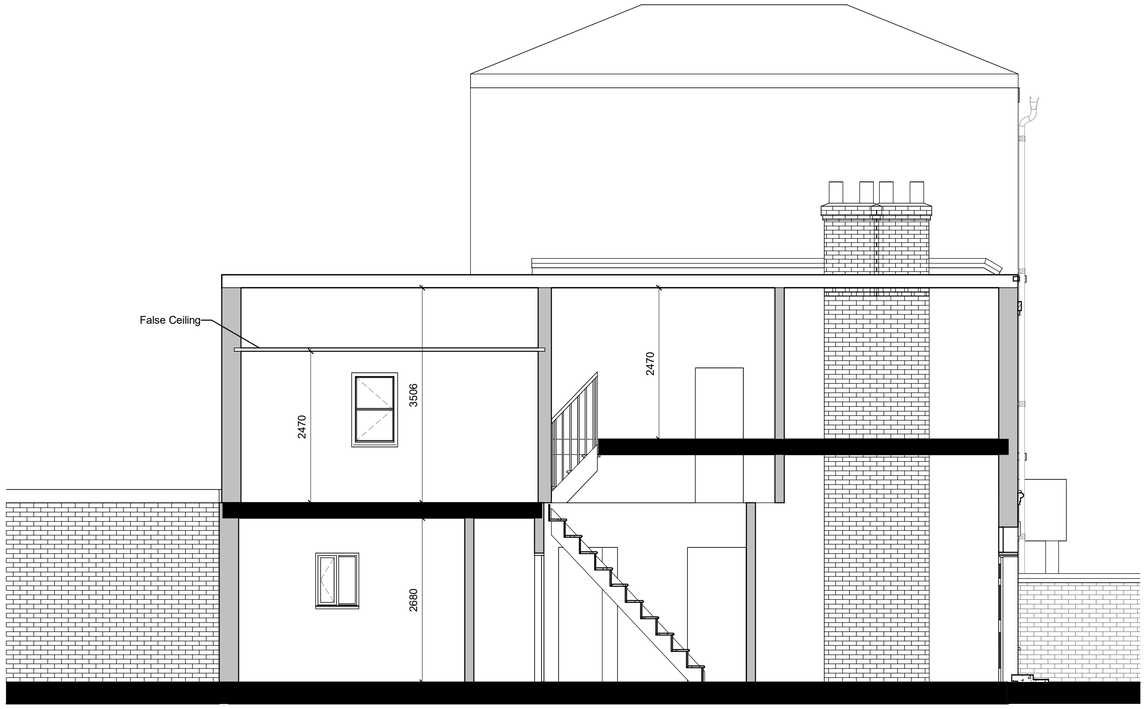

Section 1
1 : 50

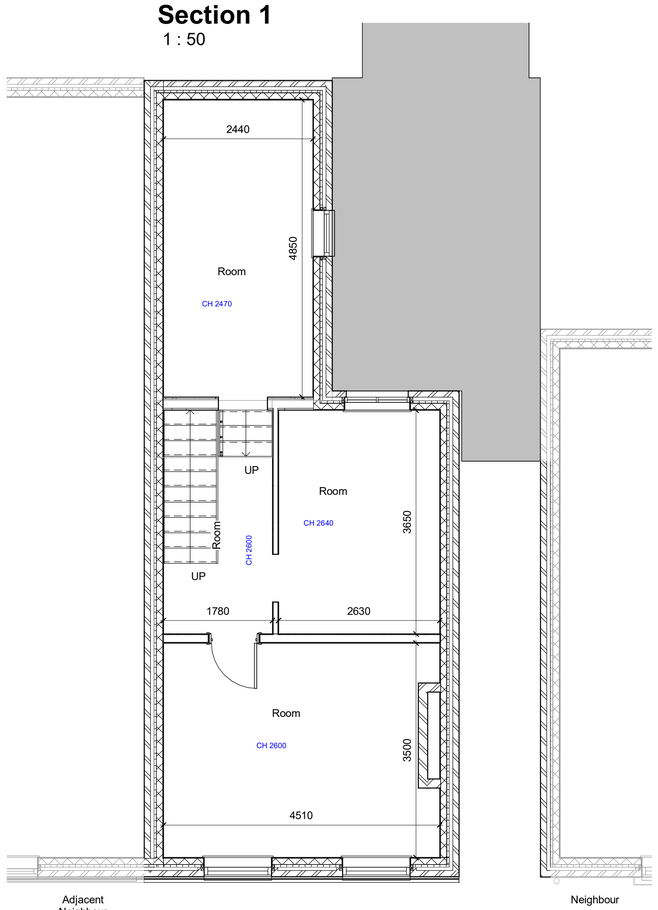

Existing First Floor Plan
1 : 50

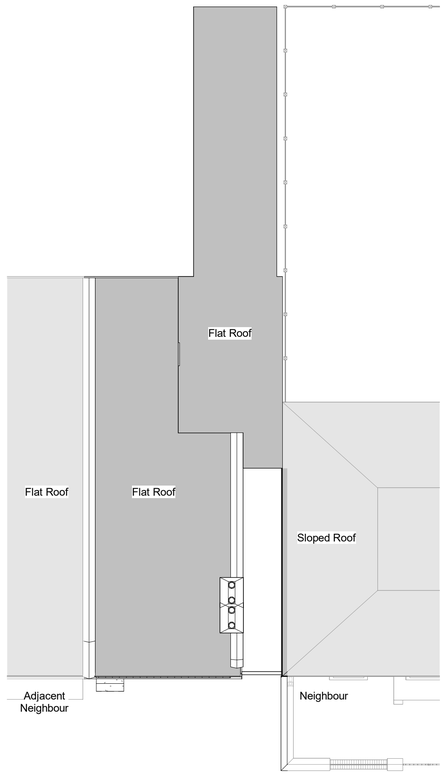

Existing Roof Plan
1 : 100

Scale bar 1:100

0 5 10 m

PRELIMINARY

Rev	Description	Issued	Dwn	Chk

Client
AK Assets Abdul Kayum

Project
7 Mansfield Road NW3 2JD

Drawing
Existing Plans & Section

Scale	Date		
As indicated@A1	JUN' 2024	AI	US

Resi-Plan
RESI | PLAN
London, 128 City Road, EC1V 2NX
Email: admin@resi-plan.co.uk
Tel:

			Rev. No.
V0003	03	02	