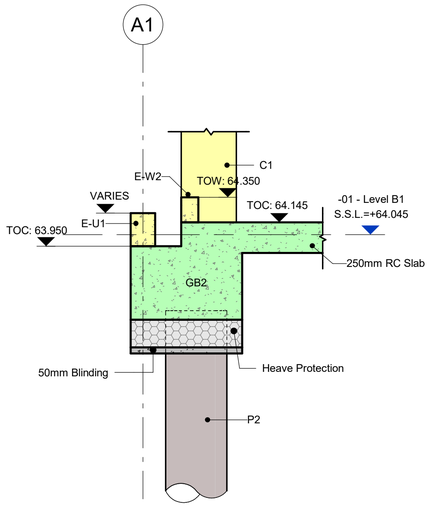

PF-S-B1-Section 1-1

1 : 25

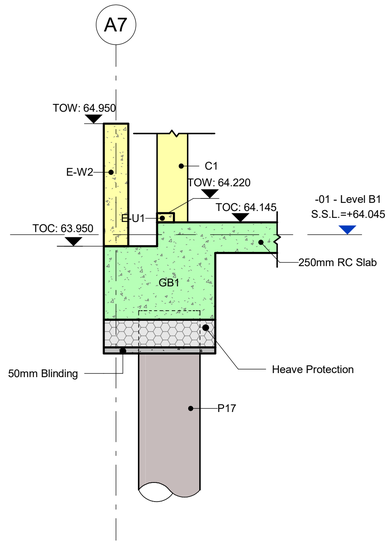

PF-S-B1-Section 2-2

1 : 25

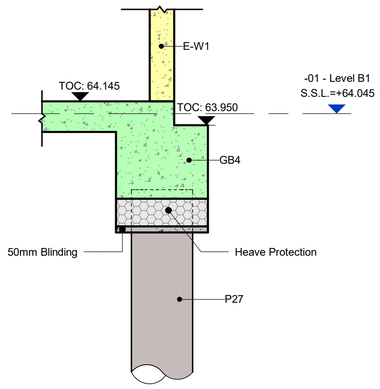

PF-S-B1-Section 3-3

1 : 25

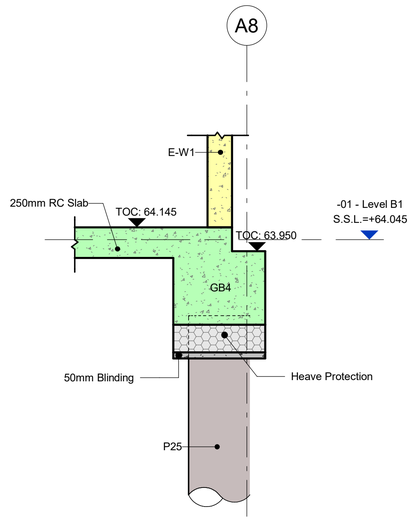

PF-S-B1-Section 4-4

1 : 25

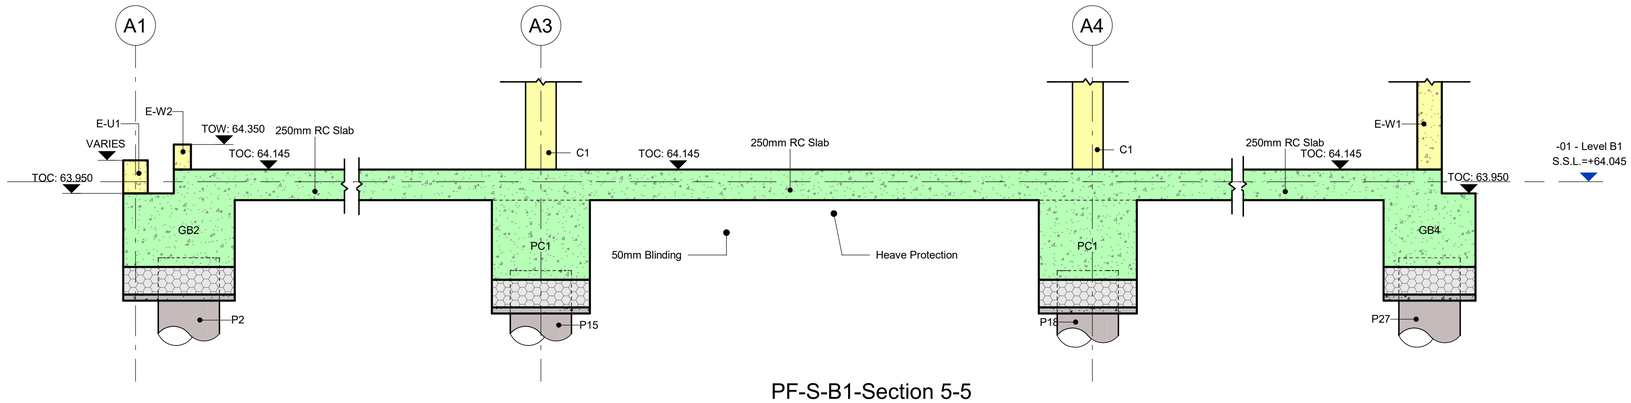

PF-S-B1-Section 5-5

1 : 25

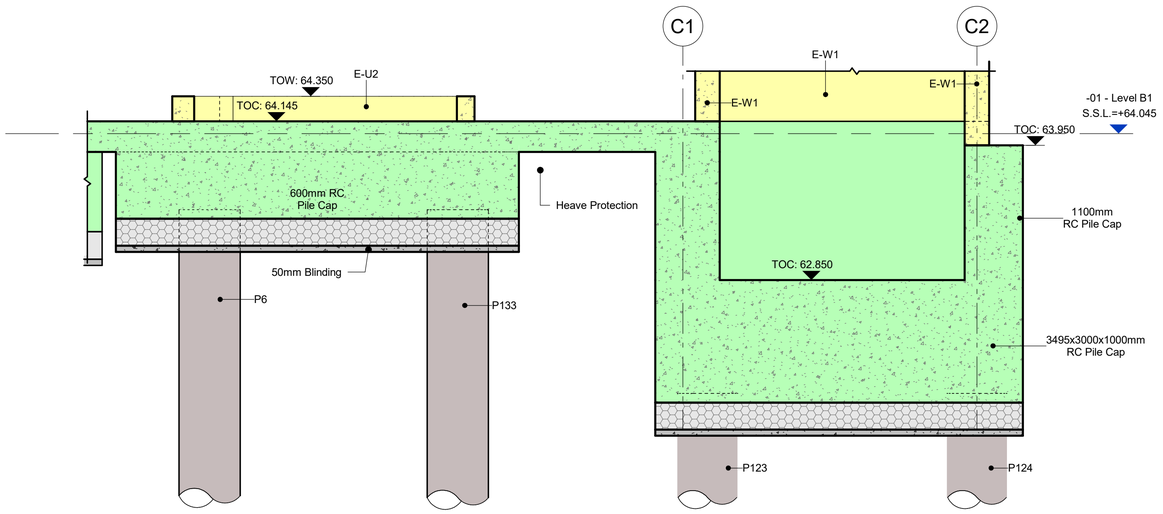

PF-S-B1-Section 6-6

1 : 25

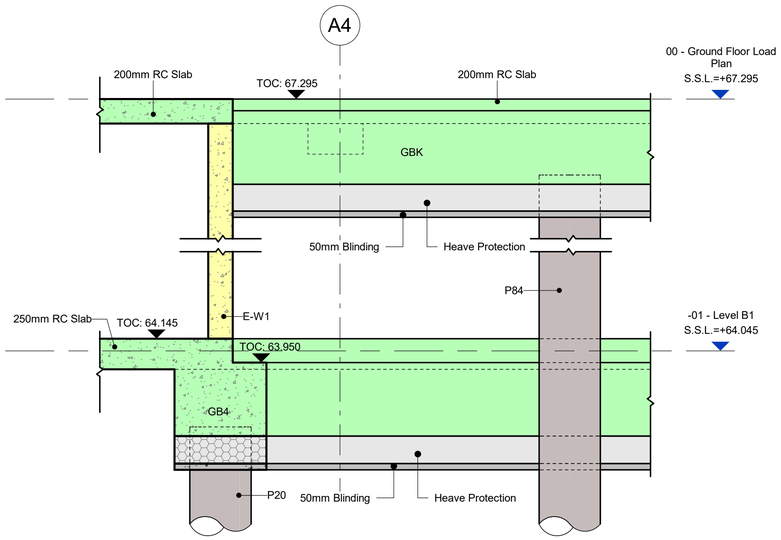

PF-S-B1-Section 7-7

1 : 25

General notes

G1. Do not scale this drawing.

G2. Any dimensional discrepancies should be notified to the Engineer immediately.

G3. All dimensions are in millemetres - (mm)
All levels are in metres - (m) and are above ordnance datum at Newlyn Cornwall unless noted otherwise.

G4. North shown indicative only.

G5. This drawing is to be read in conjunction with all relevant specifications, drawings, details and other design information.

G6. All drawings and written material contained within, constitute original and unpublished work of the Engineer and may not be duplicated, used, reproduced or disclosed without written consent or express permission from the Engineer.

G7. All information contained in this document is copyright ©

G8. Where the contractor undertakes or engages a third party to undertake temporary works design, or varies the Pell Frischmann design in any way, then the contractor will take full responsibility and liability for all design aspects, including a design risk assessment. The contractor shall inform Pell Frischmann of any proposed variances to the design.

In accordance with the Construction Design Regulations 2015, Pell Frischmann has undertaken a design risk assessment for the civil and structural elements shown on this drawing. Key residual risks are indicated below. Refer to the project residual risk register for a comprehensive list.

This drawing is preliminary. A Risk Assessment has not yet been completed for the section of work shown. Known hazards are indicated below.

CONSTRUCTION OF THE WORK MUST NOT COMMENCE UNTIL THE RISK ASSESSMENT IS COMPLETE.

CDM Regulations

Hazards	Date added

Rev	Description	Drn / Chk / App	Date
P01	Issued for Tender	CSI/LPD/JC	20/12/23

Pell Frischmann

5th FLOOR, 85 STRAND LONDON WC2R 0DW
Telephone +44 (0)20 7486 3661
Email: pflondon@pellfrischmann.com
www.pellfrischmann.com

Architect/Client/Contractor

Morgan Sindall

Project

Camden Hostel - Chester Road

Drawing Title

General Sections and Elevations Sheet 1

Drawing Status

Suitable for information

	Name	Date		
Drawn	CSI	Dec 2023	Status Code	S2
Design	DZ	Dec 2023	Scale	As Shown
Checked	LPD	Dec 2023	Revision	P01
Approved	JC	Dec 2023		

Drawing No.

CH0011-PEF-CH-XX-D-S-0200

© Pell Frischmann Consultants (A1 841x594)