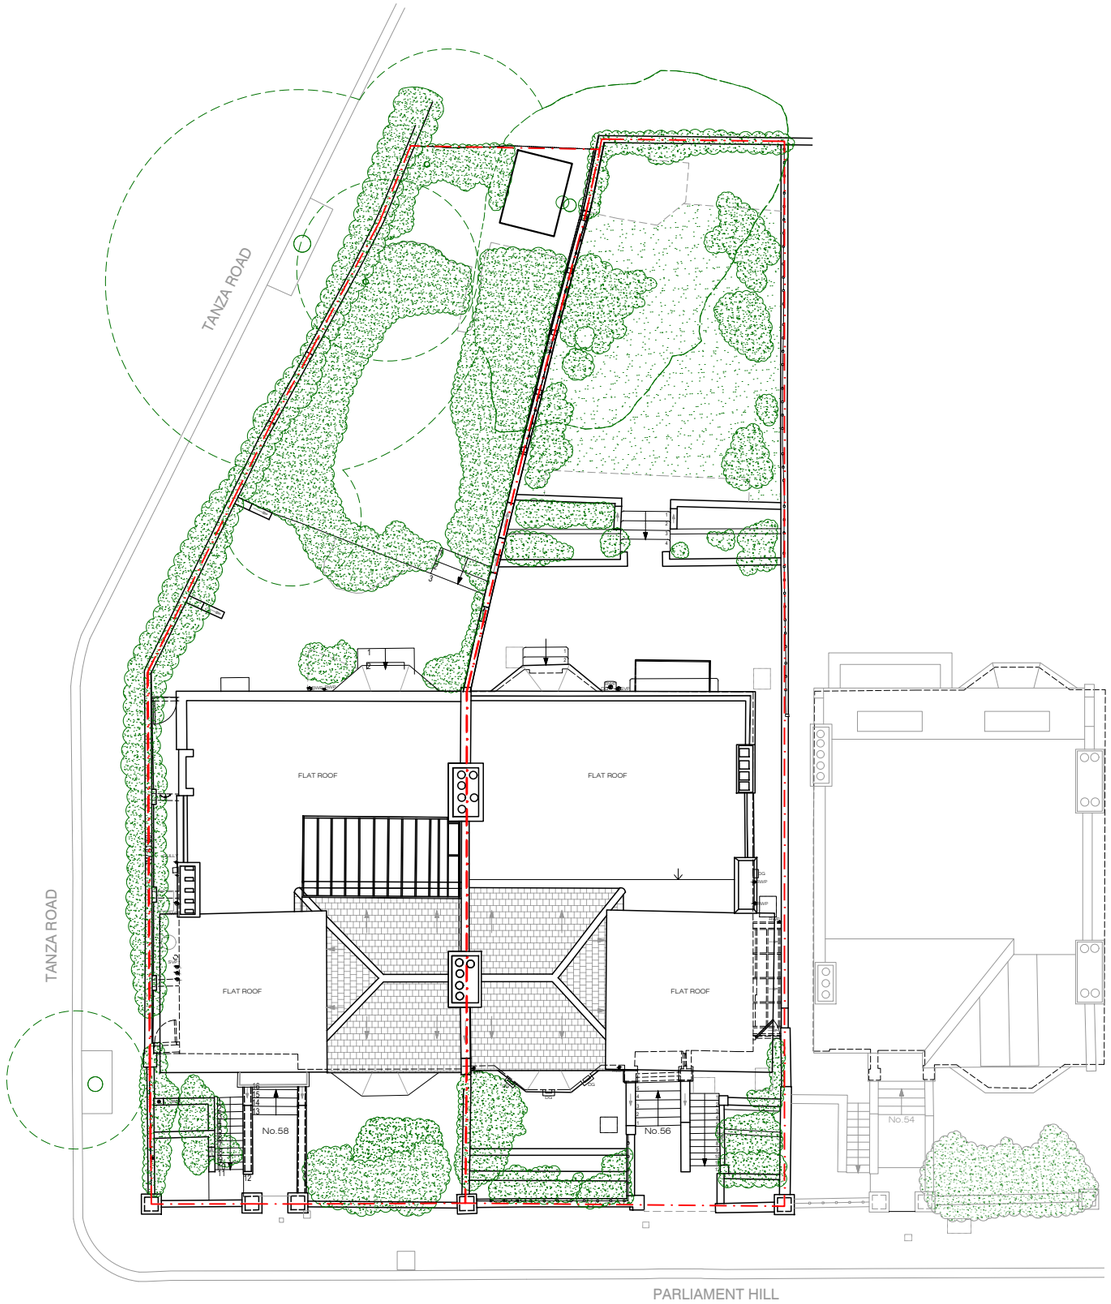

EXISTING
Site Plan 1:200@A3

0 2 4 6 8 10 20m

XUL ARCHITECTURE
Ground Floor Office
33 Belsize Lane
London NW3 5AS
Office: +44 (0) 207 431 9014
info@xularchitecture.co.uk
www.xularchitecture.co.uk

PLEASE NOTE:

1. All dimensions to be checked on site before fabrication,
2. Contractor to refer to engineers drawings before proceeding with works.
3. All drawings and designs are covered by design right (intellectual property), and may not be distributed, copied or issued without written permission by the Architect.
4. All design concepts are the sole property of the Architect and no adaptations, reproductions or copies may be made without written permission of the Architect.
5. These drawings are subject to any variation required or recommendation by any statutory authority, or for the better carrying out of the works.
6. Samples to be provided by contractor for XUL Architecture's approval.
7. All finishes to XUL Architecture's satisfaction.
8. All drawings to be approved by XUL Architecture prior to construction.

ADDITIONAL NOTE:

Issue key:	Project Adress 56 & 58 Parliament Hill, London NW3 2TL		Issue For: PLANNING
Information (I)			
Planning (P)	Scale 1:200@A3	EXISTING	
Tender (T)	Rev. Date 28.06.24	Site Plan	
Construction (C)	Drawn JO	Dwg. No. EX-00	Rev. P-00
As Built (B)	Checked RH	Project Number 24020	

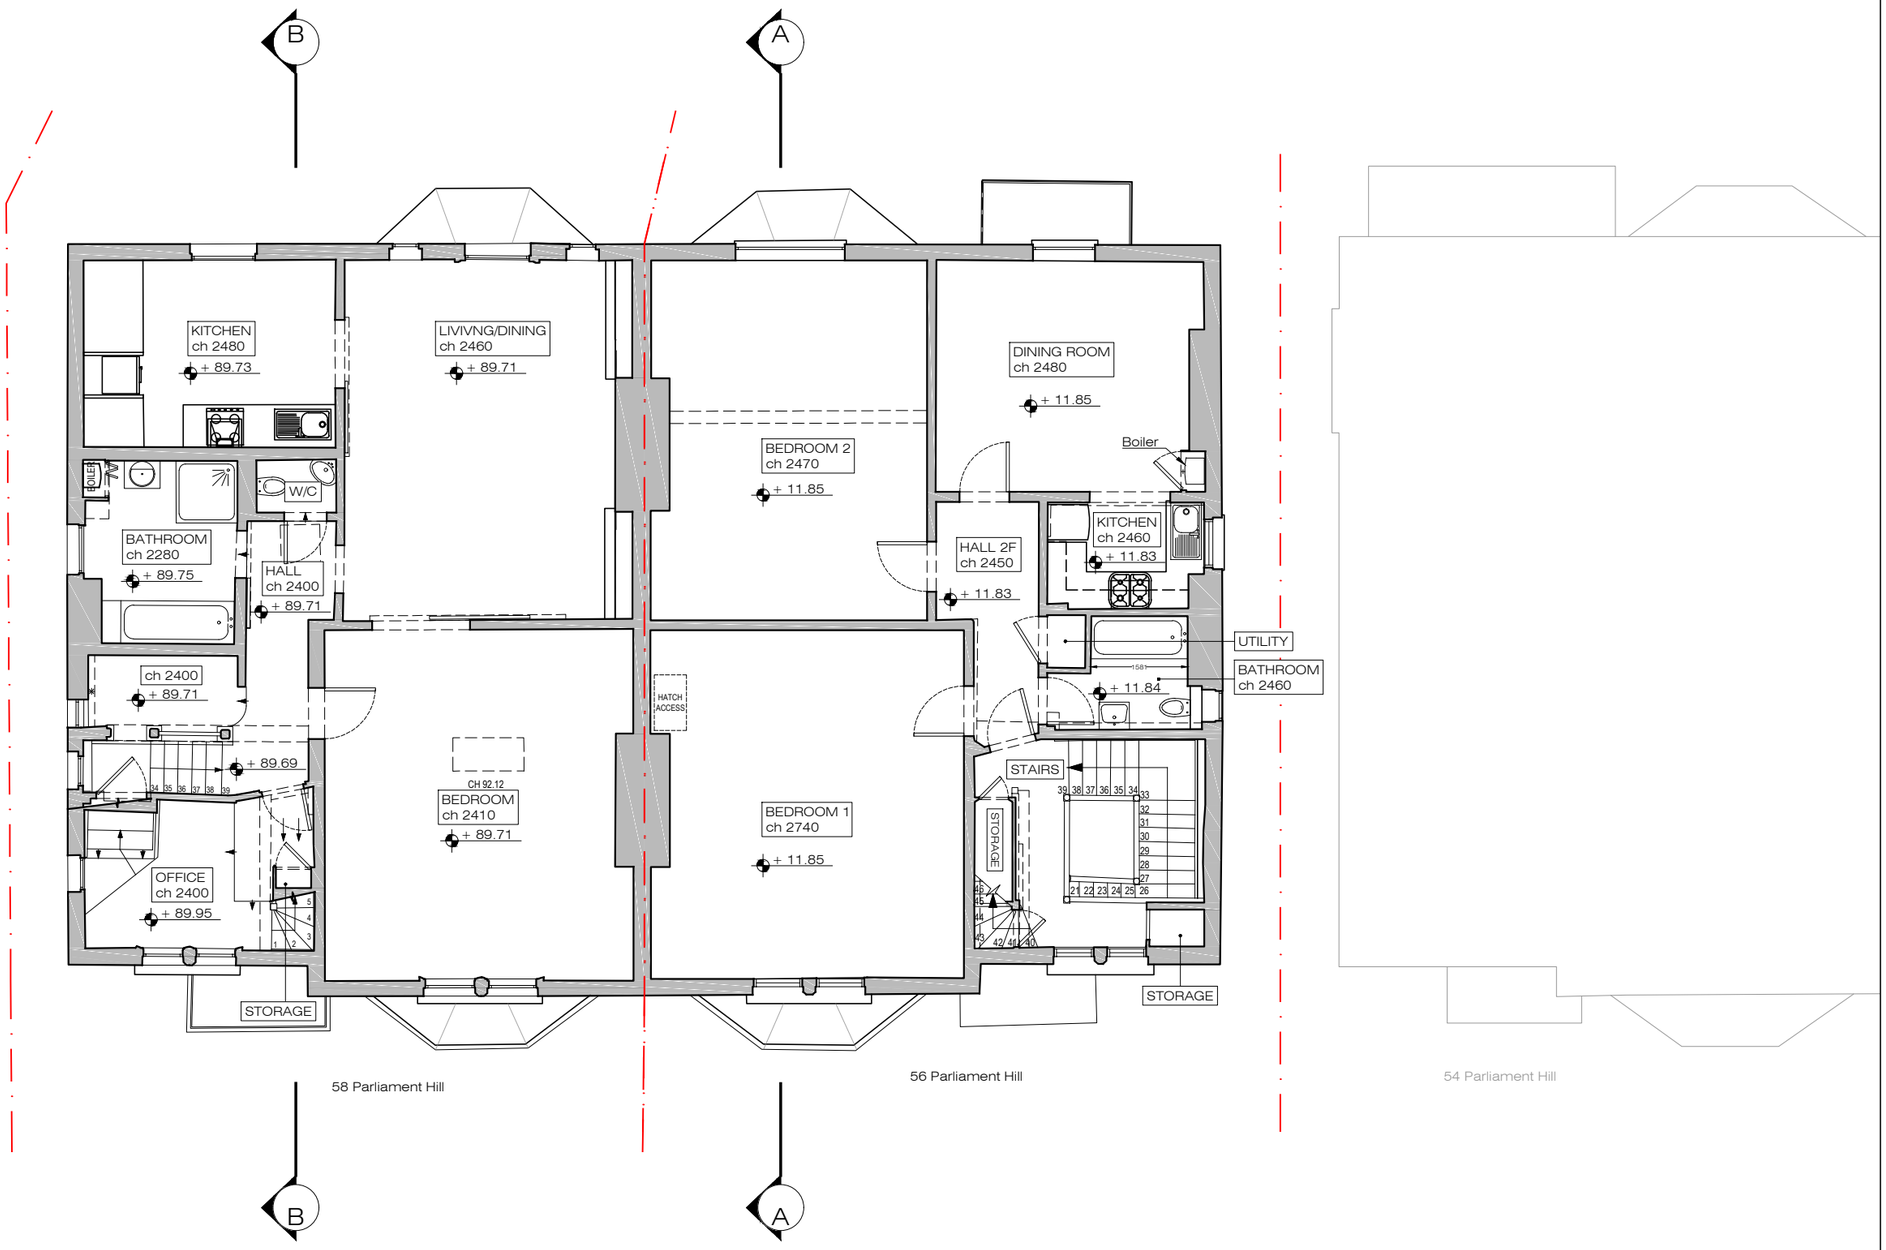

EXISTING
Second Floor 1:100@A3

N

0 1 2 3 4 5 10m

XUL ARCHITECTURE

Ground Floor Office
33 Belsize Lane
London NW3 5AS

Office: +44 (0) 207 431 9014
info@xularchitecture.co.uk
www.xularchitecture.co.uk

PLEASE NOTE:

1. All dimensions to be checked on site before fabrication,
2. Contractor to refer to engineers drawings before proceeding with works.
3. All drawings and designs are covered by design right (intellectual property), and may not be distributed, copied or issued without written permission by the Architect.
4. All design concepts are the sole property of the Architect and no adaptations, reproductions or copies may be made without written permission of the Architect.
5. These drawings are subject to any variation required or recommendation by any statutory authority, or for the better carrying out of the works.
6. Samples to be provided by contractor for XUL Architecture's approval.
7. All finishes to XUL Architecture's satisfaction.
8. All drawings to be approved by XUL Architecture prior to construction.

ADDITIONAL NOTE:

Issue key:	Project Adress 56 & 58 Parliament Hill, London NW3 2TL		Issue For: PLANNING
Information (I)			
Planning (P)	Scale 1:100@A3	EXISTING	
Tender (T)	Rev. Date 28.06.24	Second Floor Plan	
Construction (C)	Drawn JO	Dwg. No. EX-01	Rev. P-00
As Built (B)	Checked RH	Project Number 24020	

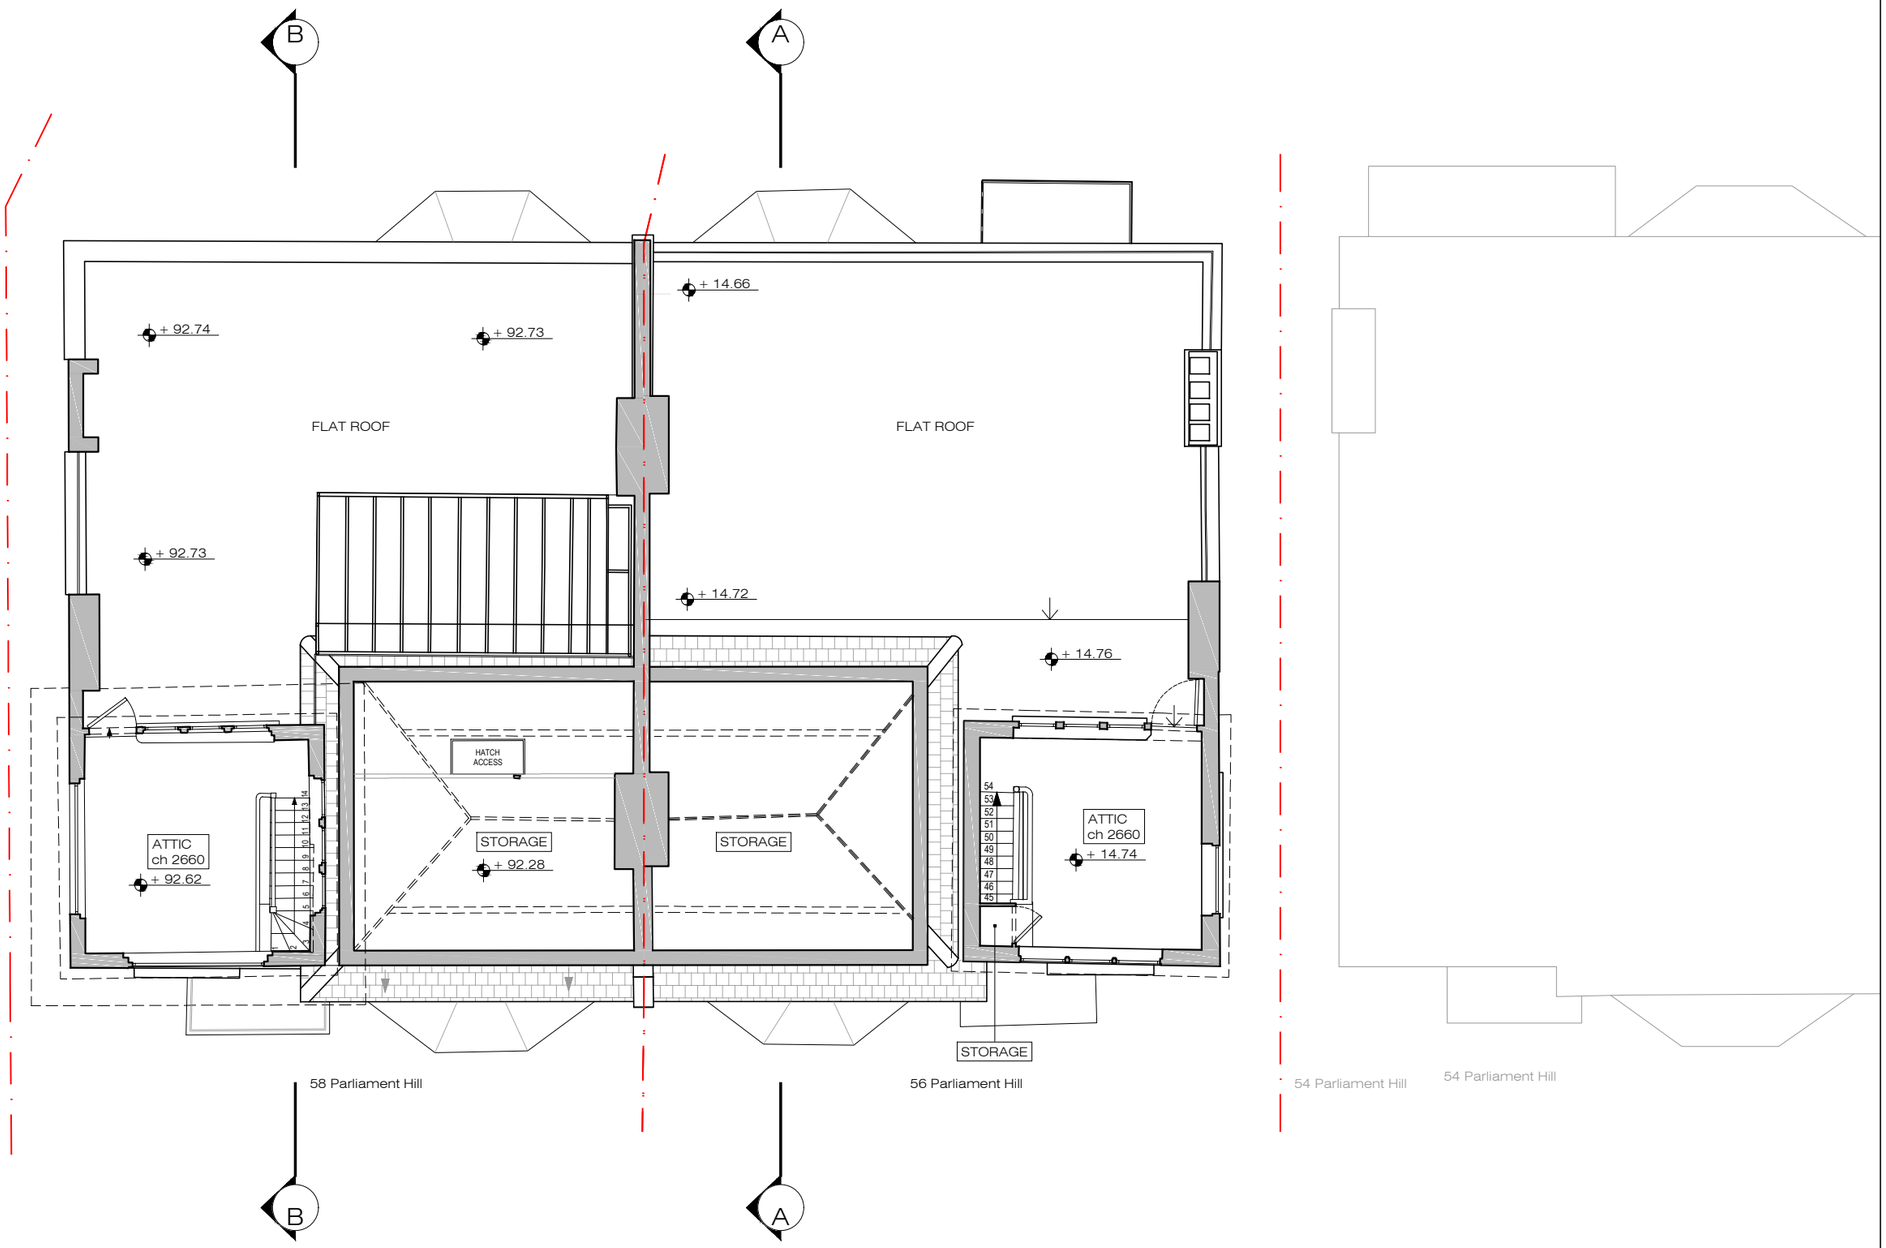

EXISTING
Attic Floor Plan 1:100@A3

0 1 2 3 4 5 10m

XUL ARCHITECTURE
Ground Floor Office
33 Belsize Lane
London NW3 5AS
Office: +44 (0) 207 431 9014
info@xularchitecture.co.uk
www.xularchitecture.co.uk

PLEASE NOTE:

1. All dimensions to be checked on site before fabrication,
2. Contractor to refer to engineers drawings before proceeding with works.
3. All drawings and designs are covered by design right (intellectual property), and may not be distributed, copied or issued without written permission by the Architect.
4. All design concepts are the sole property of the Architect and no adaptations, reproductions or copies may be made without written permission of the Architect.
5. These drawings are subject to any variation required or recommendation by any statutory authority, or for the better carrying out of the works.
6. Samples to be provided by contractor for XUL Architecture's approval.
7. All finishes to XUL Architecture's satisfaction.
8. All drawings to be approved by XUL Architecture prior to construction.

ADDITIONAL NOTE:

Issue key:	Project Adress 56 & 58 Parliament Hill, London NW3 2TL		Issue For: PLANNING
Information (I)			
Planning (P)	Scale 1:100@A3	EXISTING	
Tender (T)	Rev. Date 28.06.24	Attic Floor Plan	
Construction (C)	Drawn JO	Dwg. No. EX-02	Rev. P-00
As Built (B)	Checked RH	Project Number 24020	

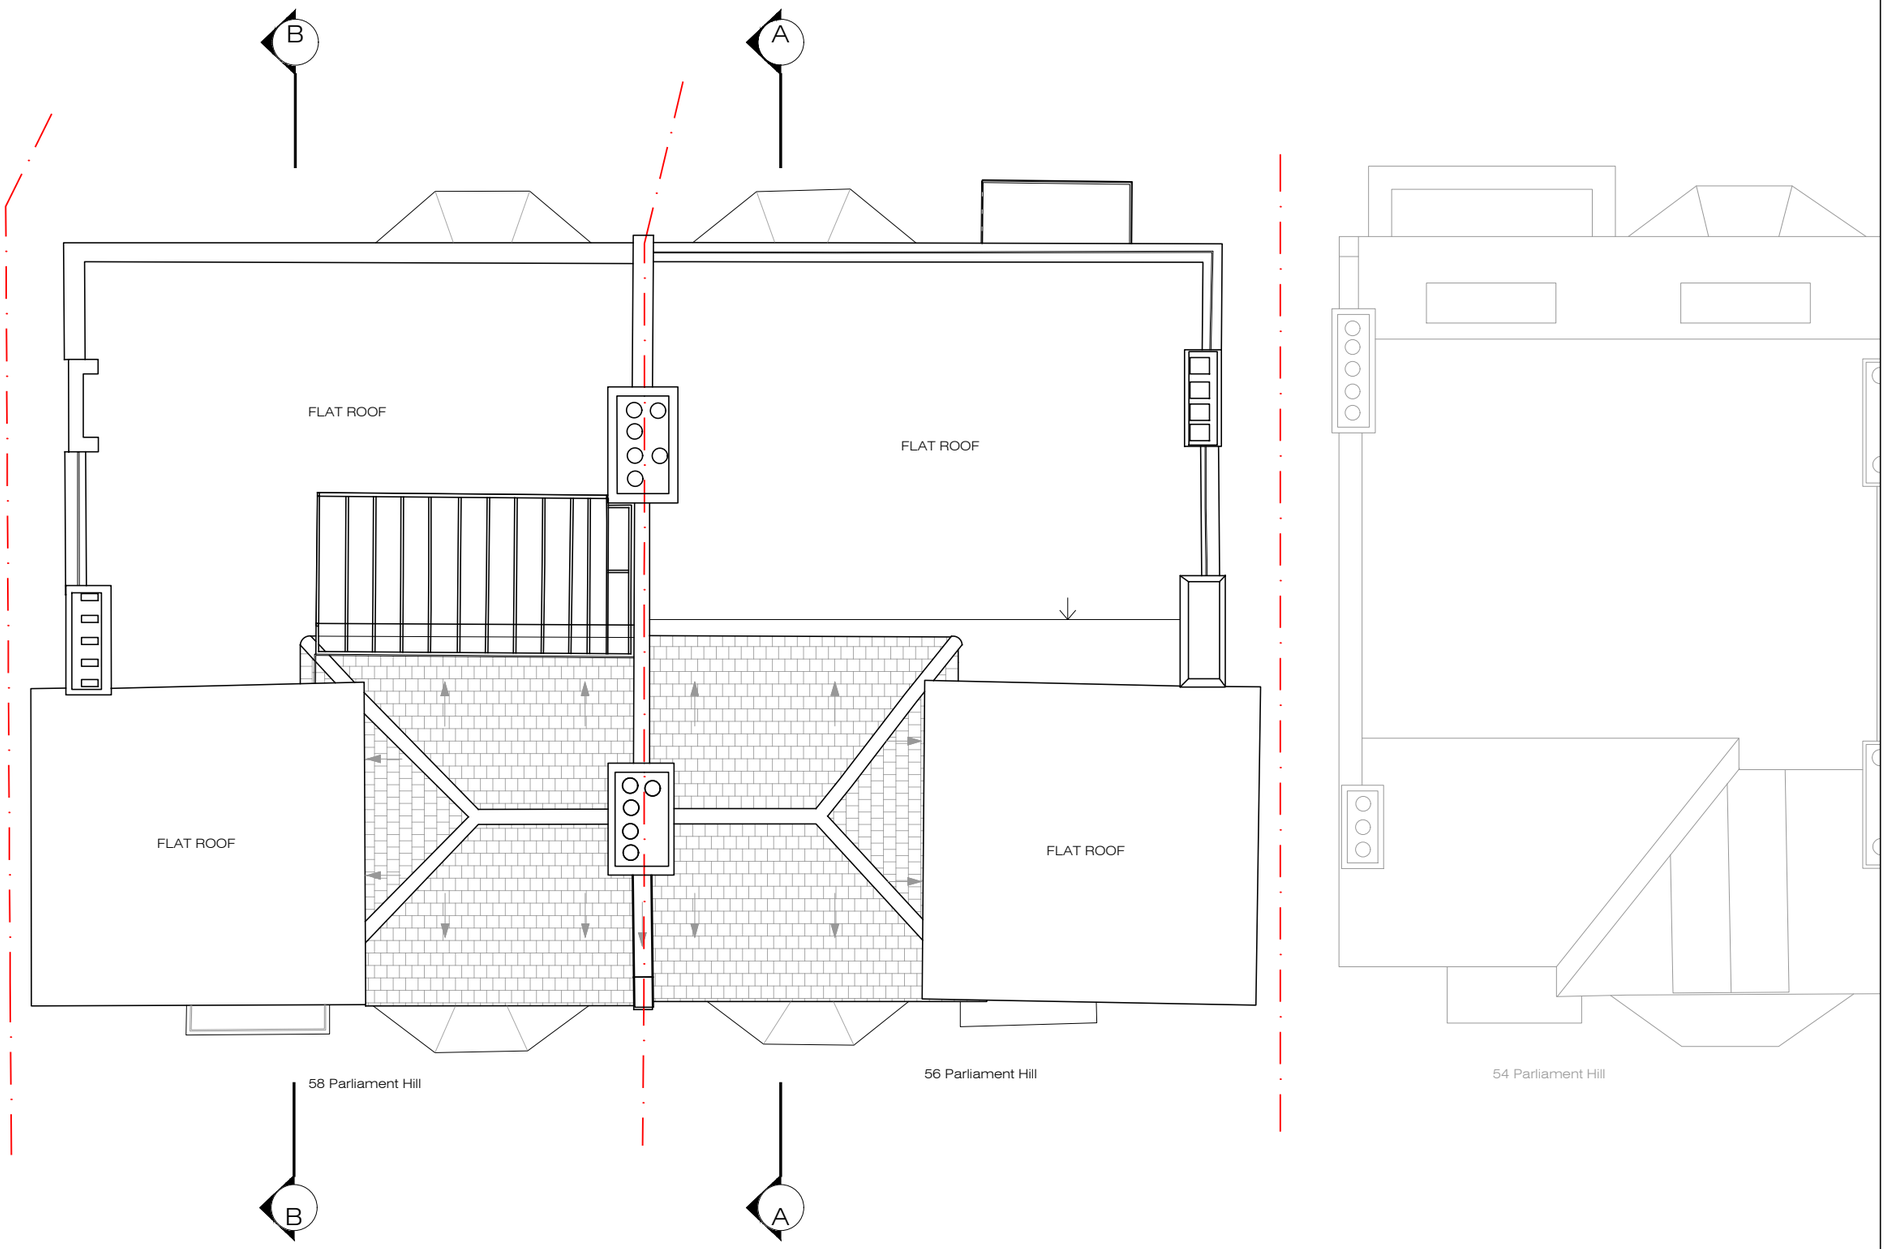

EXISTING
Roof Plan 1:100@A3

0 1 2 3 4 5 10m

XUL ARCHITECTURE
Ground Floor Office
33 Belsize Lane
London NW3 5AS
Office: +44 (0) 207 431 9014
info@xularchitecture.co.uk
www.xularchitecture.co.uk

PLEASE NOTE:

1. All dimensions to be checked on site before fabrication,
2. Contractor to refer to engineers drawings before proceeding with works.
3. All drawings and designs are covered by design right (intellectual property), and may not be distributed, copied or issued without written permission by the Architect.
4. All design concepts are the sole property of the Architect and no adaptations, reproductions or copies may be made without written permission of the Architect.
5. These drawings are subject to any variation required or recommendation by any statutory authority, or for the better carrying out of the works.
6. Samples to be provided by contractor for XUL Architecture's approval.
7. All finishes to XUL Architecture's satisfaction.
8. All drawings to be approved by XUL Architecture prior to construction.

ADDITIONAL NOTE:

Issue key:	Project Adress		Issue For:
Information (I)	56 & 58 Parliament Hill, London NW3 2TL		PLANNING
Planning (P)	Scale 1:100@A3	EXISTING	
Tender (T)	Rev. Date 28.06.24	Roof Plan	
Construction (C)	Drawn JO	Dwg. No. EX-03	Rev. P-00
As Built (B)	Checked RH	Project Number 24020	

EXISTING
Front Elevation 1:100@A3

0 1 2 3 4 5 10m

XUL ARCHITECTURE

Ground Floor Office
33 Belsize Lane
London NW3 5AS

Office: +44 (0) 207 431 9014
info@xularchitecture.co.uk
www.xularchitecture.co.uk

PLEASE NOTE:

1. All dimensions to be checked on site before fabrication,
2. Contractor to refer to engineers drawings before proceeding with works.
3. All drawings and designs are covered by design right (intellectual property), and may not be distributed, copied or issued without written permission by the Architect.
4. All design concepts are the sole property of the Architect and no adaptations, reproductions or copies may be made without written permission of the Architect.
5. These drawings are subject to any variation required or recommendation by any statutory authority, or for the better carrying out of the works.
6. Samples to be provided by contractor for XUL Architecture's approval.
7. All finishes to XUL Architecture's satisfaction.
8. All drawings to be approved by XUL Architecture prior to construction.

ADDITIONAL NOTE:

Issue key:	Project Adress		Issue For:
Information (I)	56 & 58 Parliament Hill, London NW3 2TL		PLANNING
Planning (P)	Scale 1:100@A3	EXISTING	
Tender (T)	Rev. Date 28.06.24	Front Elevation	
Construction (C)	Drawn JO	Dwg. No. EX-04	Rev. P-00
As Built (B)	Checked RH	Project Number 24020	

EXISTING
Rear Elevation 1:100@A3

0 1 2 3 4 5 10m

XUL ARCHITECTURE

Ground Floor Office
33 Belsize Lane
London NW3 5AS

Office: +44 (0) 207 431 9014
info@xularchitecture.co.uk
www.xularchitecture.co.uk

PLEASE NOTE:

1. All dimensions to be checked on site before fabrication,
2. Contractor to refer to engineers drawings before proceeding with works.
3. All drawings and designs are covered by design right (intellectual property), and may not be distributed, copied or issued without written permission by the Architect.
4. All design concepts are the sole property of the Architect and no adaptations, reproductions or copies may be made without written permission of the Architect.
5. These drawings are subject to any variation required or recommendation by any statutory authority, or for the better carrying out of the works.
6. Samples to be provided by contractor for XUL Architecture's approval.
7. All finishes to XUL Architecture's satisfaction.
8. All drawings to be approved by XUL Architecture prior to construction.

ADDITIONAL NOTE:

Issue key:	Project Adress 56 & 58 Parliament Hill, London NW3 2TL		Issue For: PLANNING
Information (I)			
Planning (P)	Scale 1:100@A3	EXISTING	
Tender (T)	Rev. Date 28.06.24	Rear Elevation	
Construction (C)	Drawn JO	Dwg. No. EX-05	Rev. P-00
As Built (B)	Checked RH	Project Number 24020	

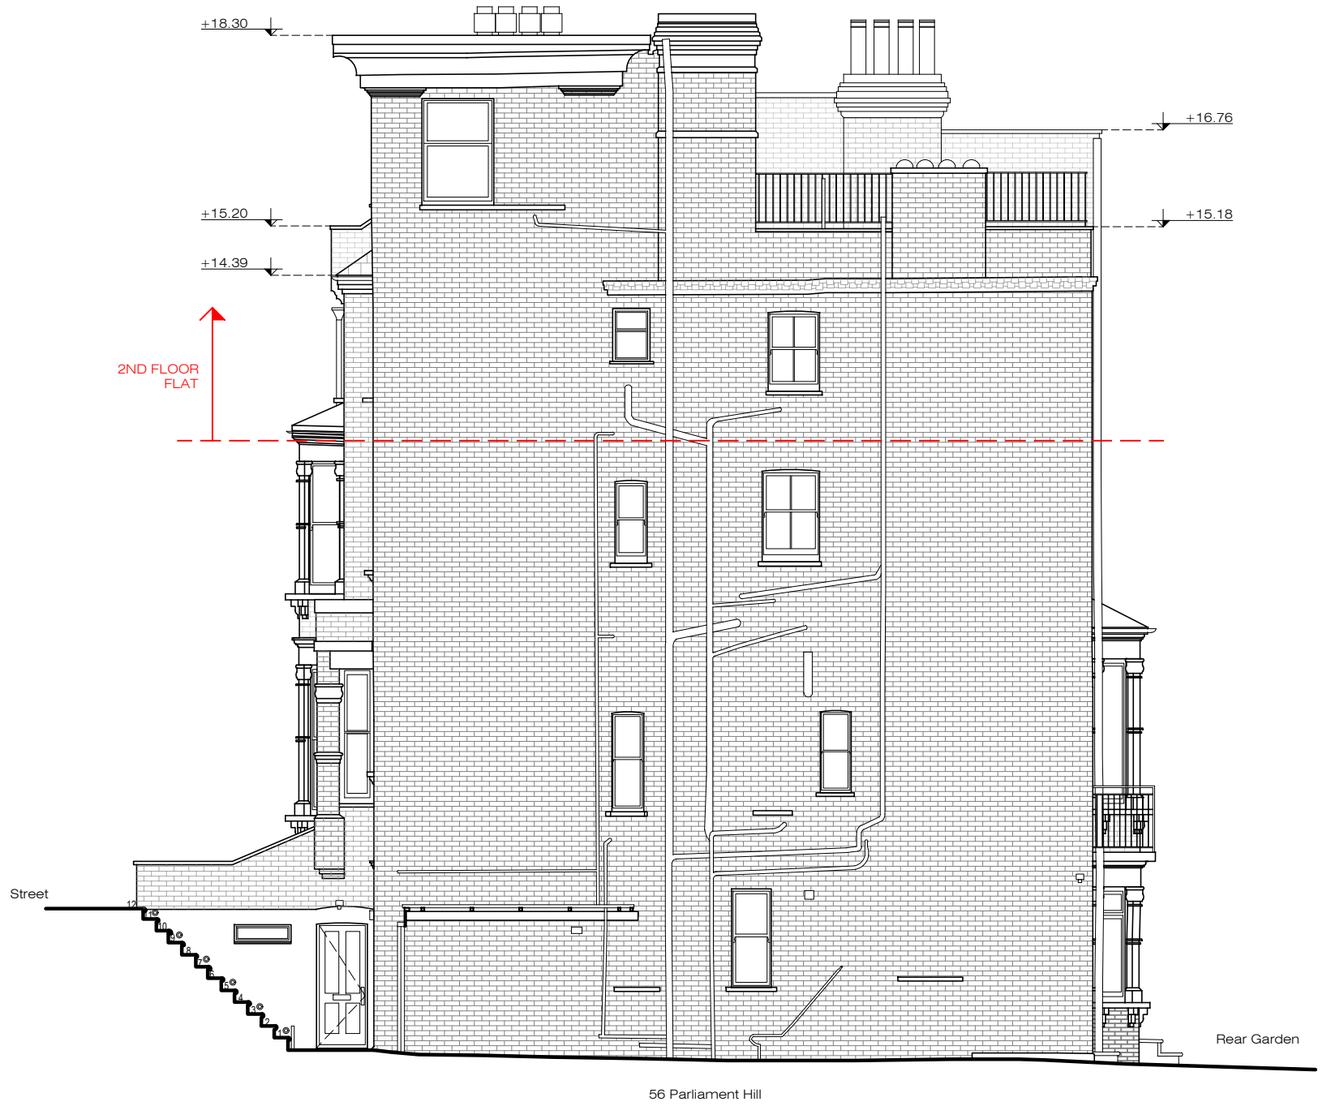

EXISTING
Side Elevation 1 1:100@A3

0 1 2 3 4 5 10m

XUL ARCHITECTURE
Ground Floor Office
33 Belsize Lane
London NW3 5AS
Office: +44 (0) 207 431 9014
info@xularchitecture.co.uk
www.xularchitecture.co.uk

PLEASE NOTE:

1. All dimensions to be checked on site before fabrication,
2. Contractor to refer to engineers drawings before proceeding with works.
3. All drawings and designs are covered by design right (intellectual property), and may not be distributed, copied or issued without written permission by the Architect.
4. All design concepts are the sole property of the Architect and no adaptations, reproductions or copies may be made without written permission of the Architect.
5. These drawings are subject to any variation required or recommendation by any statutory authority, or for the better carrying out of the works.
6. Samples to be provided by contractor for XUL Architecture's approval.
7. All finishes to XUL Architecture's satisfaction.
8. All drawings to be approved by XUL Architecture prior to construction.

ADDITIONAL NOTE:

Issue key:	Project Adress 56 & 58 Parliament Hill, London NW3 2TL		Issue For: PLANNING
Information (I)			
Planning (P)	Scale 1:100@A3	EXISTING	
Tender (T)	Rev. Date 28.06.24	Side Elevation 1	
Construction (C)	Drawn JO	Dwg. No. EX-06	Rev. P-00
As Built (B)	Checked RH	Project Number 24020	

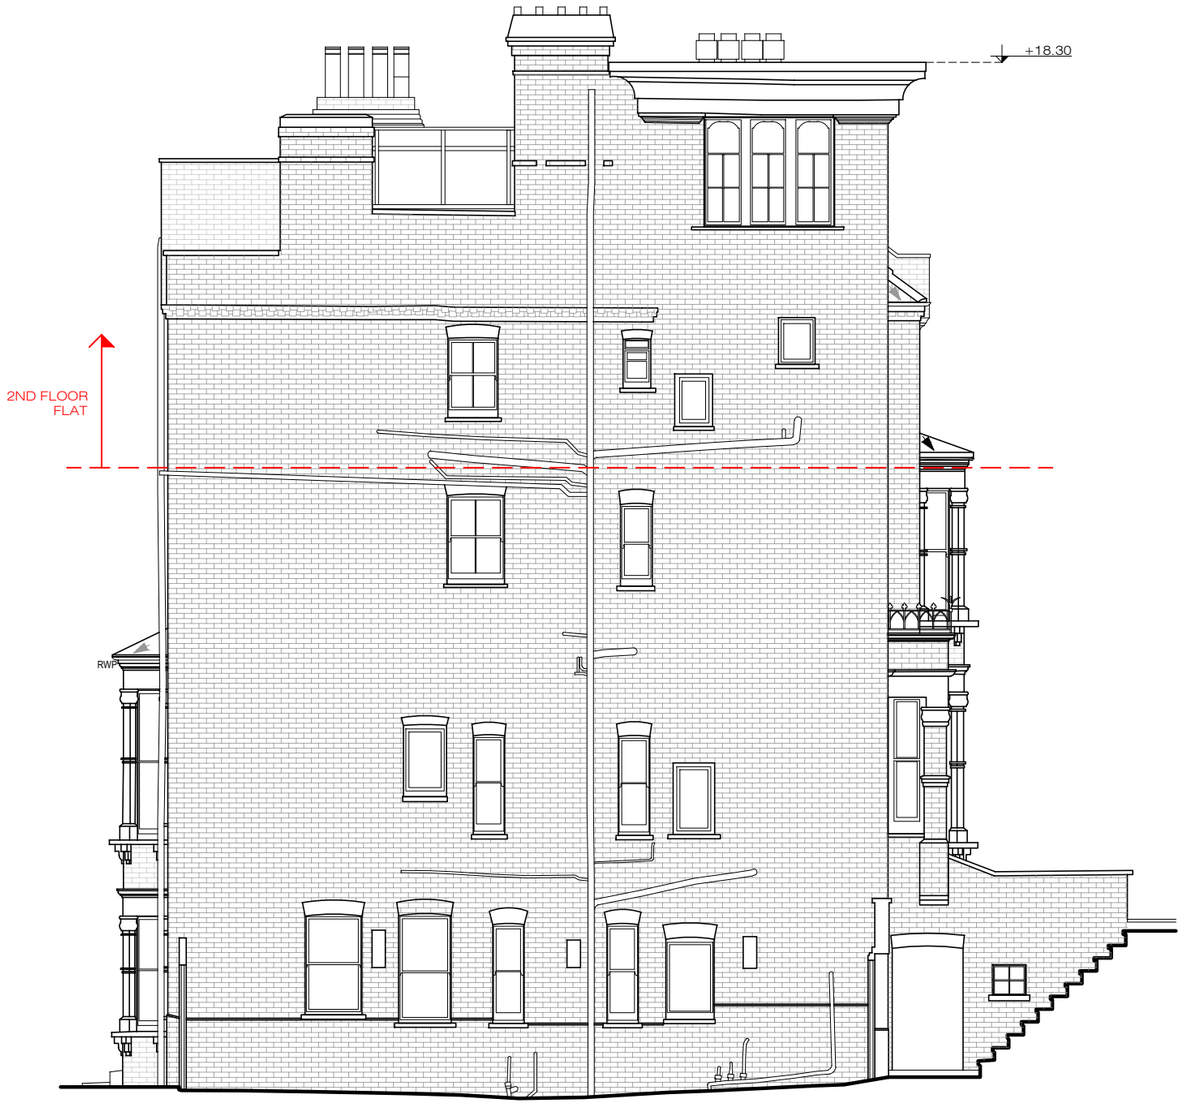

58 Parliament Hill

EXISTING
Side Elevation 2 1:100@A3

0 1 2 3 4 5 10m

XUL ARCHITECTURE

Ground Floor Office
33 Belsize Lane
London NW3 5AS

Office: +44 (0) 207 431 9014
info@xularchitecture.co.uk
www.xularchitecture.co.uk

PLEASE NOTE:

1. All dimensions to be checked on site before fabrication,
2. Contractor to refer to engineers drawings before proceeding with works.
3. All drawings and designs are covered by design right (intellectual property), and may not be distributed, copied or issued without written permission by the Architect.
4. All design concepts are the sole property of the Architect and no adaptations, reproductions or copies may be made without written permission of the Architect.
5. These drawings are subject to any variation required or recommendation by any statutory authority, or for the better carrying out of the works.
6. Samples to be provided by contractor for XUL Architecture's approval.
7. All finishes to XUL Architecture's satisfaction.
8. All drawings to be approved by XUL Architecture prior to construction.

ADDITIONAL NOTE:

Issue key:
Information (I)
Planning (P)
Tender (T)
Construction (C)
As Built (B)

Project Adress 56 & 58 Parliament Hill, London NW3 2TL			Issue For: PLANNING
Scale	1:100@A3	EXISTING	
Rev. Date	28.06.24	Side Elevation 2	
Drawn	JO	Dwg. No. EX-07	Rev. P-00
Checked	RH	Project Number	24020

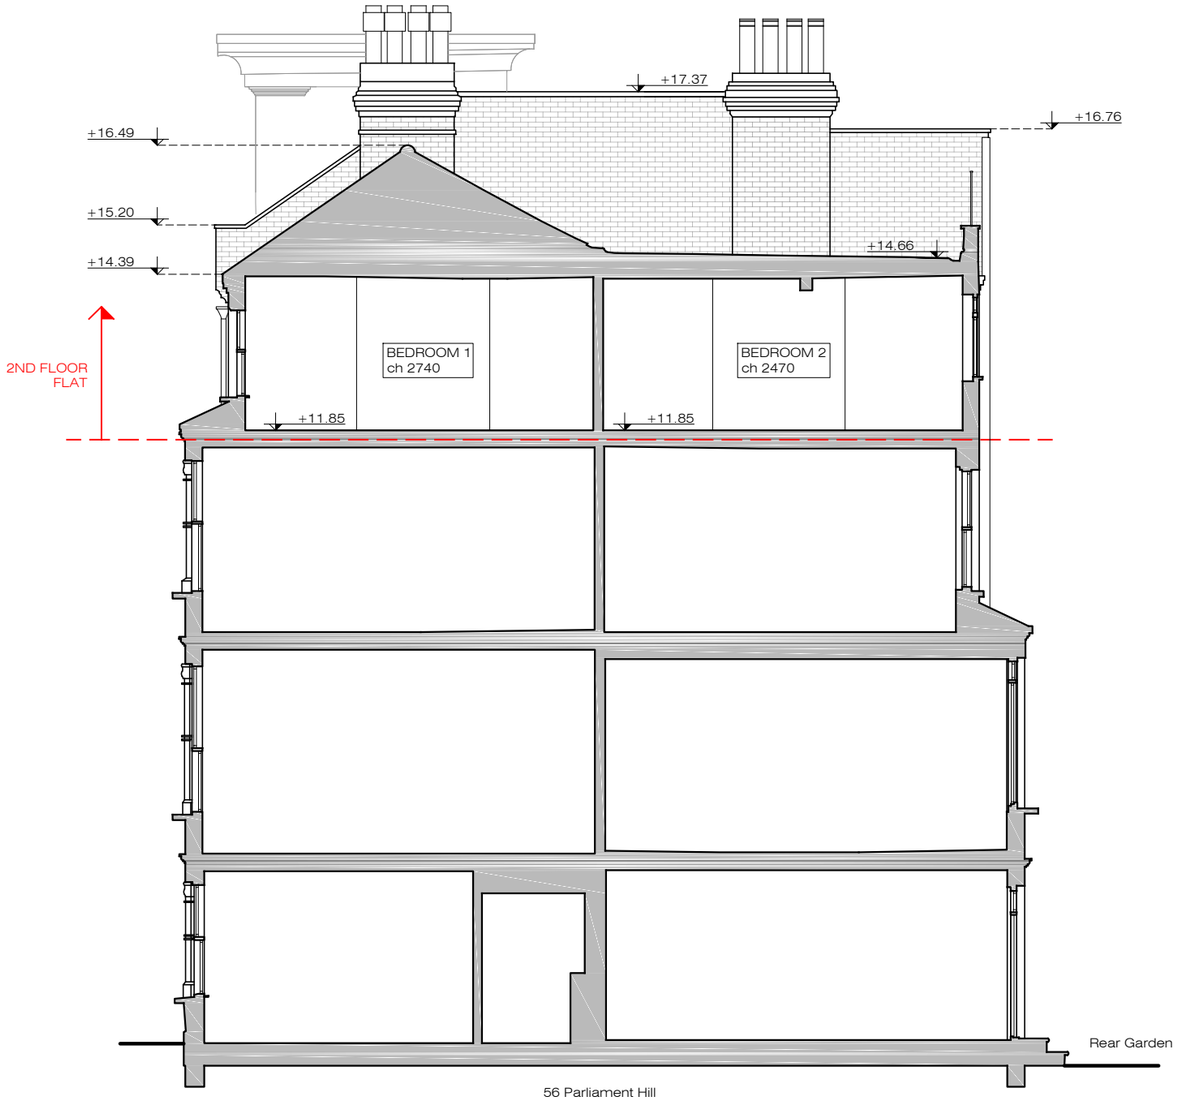

EXISTING
Section A-A 1:100@A3

0 1 2 3 4 5 10m

XUL ARCHITECTURE
Ground Floor Office
33 Belsize Lane
London NW3 5AS
Office: +44 (0) 207 431 9014
info@xularchitecture.co.uk
www.xularchitecture.co.uk

PLEASE NOTE:

1. All dimensions to be checked on site before fabrication,
2. Contractor to refer to engineers drawings before proceeding with works.
3. All drawings and designs are covered by design right (intellectual property), and may not be distributed, copied or issued without written permission by the Architect.
4. All design concepts are the sole property of the Architect and no adaptations, reproductions or copies may be made without written permission of the Architect.
5. These drawings are subject to any variation required or recommendation by any statutory authority, or for the better carrying out of the works.
6. Samples to be provided by contractor for XUL Architecture's approval.
7. All finishes to XUL Architecture's satisfaction.
8. All drawings to be approved by XUL Architecture prior to construction.

ADDITIONAL NOTE:

Issue key:
Information (I)
Planning (P)
Tender (T)
Construction (C)
As Built (B)

Project Adress
56 & 58 Parliament Hill, London NW3 2TL

Issue For:
PLANNING

Scale	1:100@A3	EXISTING	
Rev. Date	28.06.24	Section A-A	
Drawn	JO	Dwg. No. EX-08	Rev. P-00
Checked	RH	Project Number	24020

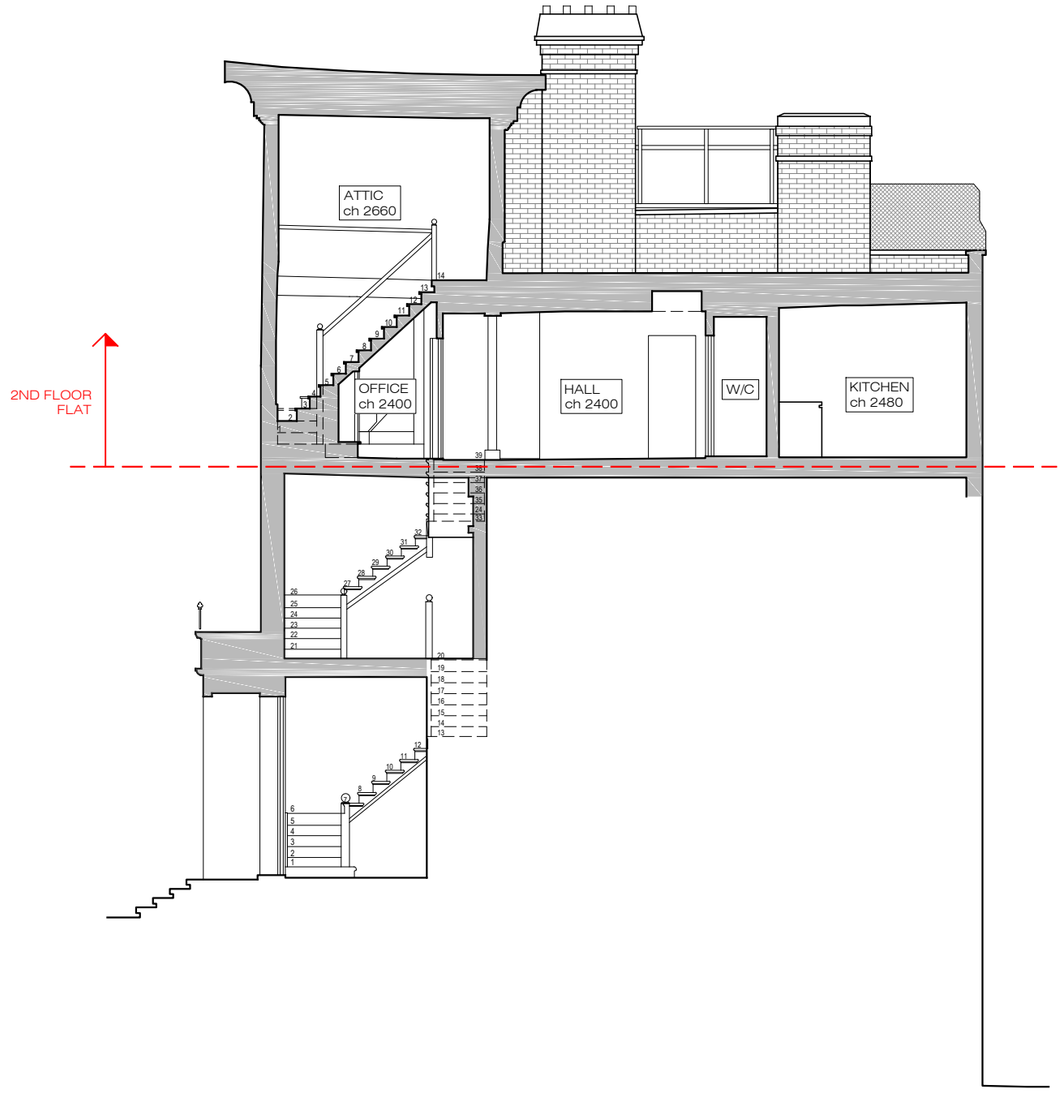

58 Parliament Hill

EXISTING
Section B-B 1:100@A3

0 1 2 3 4 5 10m

XUL ARCHITECTURE
Ground Floor Office
33 Belsize Lane
London NW3 5AS
Office: +44 (0) 207 431 9014
info@xularchitecture.co.uk
www.xularchitecture.co.uk

PLEASE NOTE:

1. All dimensions to be checked on site before fabrication,
2. Contractor to refer to engineers drawings before proceeding with works.
3. All drawings and designs are covered by design right (intellectual property), and may not be distributed, copied or issued without written permission by the Architect.
4. All design concepts are the sole property of the Architect and no adaptations, reproductions or copies may be made without written permission of the Architect.
5. These drawings are subject to any variation required or recommendation by any statutory authority, or for the better carrying out of the works.
6. Samples to be provided by contractor for XUL Architecture's approval.
7. All finishes to XUL Architecture's satisfaction.
8. All drawings to be approved by XUL Architecture prior to construction.

ADDITIONAL NOTE:

Issue key:
Information (I)
Planning (P)
Tender (T)
Construction (C)
As Built (B)

Project Adress 56 & 58 Parliament Hill, London NW3 2TL			Issue For: PLANNING
Scale	1:100@A3	EXISTING	
Rev. Date	28.06.24	Section B-B	
Drawn	JO	Dwg. No. EX-09	Rev. P-00
Checked	RH	Project Number	24020

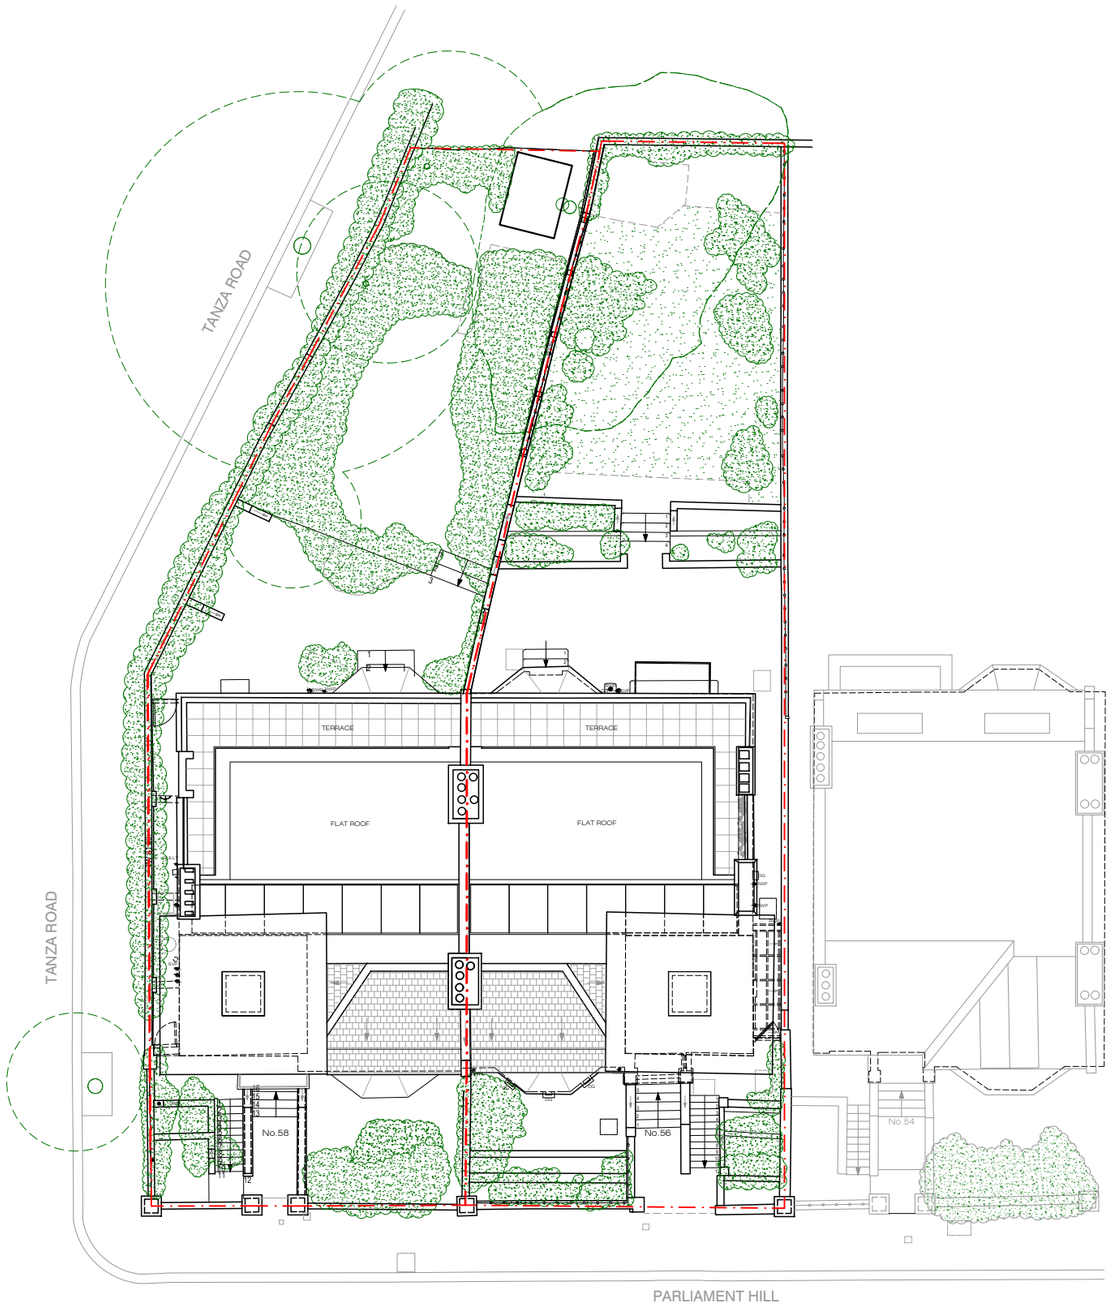

PROPOSED
Site Plan 1:200@A3

0 2 4 6 8 10 20m

XUL ARCHITECTURE
Ground Floor Office
33 Belsize Lane
London NW3 5AS
Office: +44 (0) 207 431 9014
info@xularchitecture.co.uk
www.xularchitecture.co.uk

PLEASE NOTE:

1. All dimensions to be checked on site before fabrication,
2. Contractor to refer to engineers drawings before proceeding with works.
3. All drawings and designs are covered by design right (intellectual property), and may not be distributed, copied or issued without written permission by the Architect.
4. All design concepts are the sole property of the Architect and no adaptations, reproductions or copies may be made without written permission of the Architect.
5. These drawings are subject to any variation required or recommendation by any statutory authority, or for the better carrying out of the works.
6. Samples to be provided by contractor for XUL Architecture's approval.
7. All finishes to XUL Architecture's satisfaction.
8. All drawings to be approved by XUL Architecture prior to construction.

ADDITIONAL NOTE:

Issue key:	Project Adress 56 & 58 Parliament Hill, London NW3 2TL		Issue For: PLANNING
Information (I)			
Planning (P)	Scale 1:200@A3	PROPOSED	
Tender (T)	Rev. Date 28.06.24	Site Plan	
Construction (C)	Drawn JO	Dwg. No. PA-00	Rev. P-00
As Built (B)	Checked RH	Project Number 24020	

KEY

Existing

Proposed

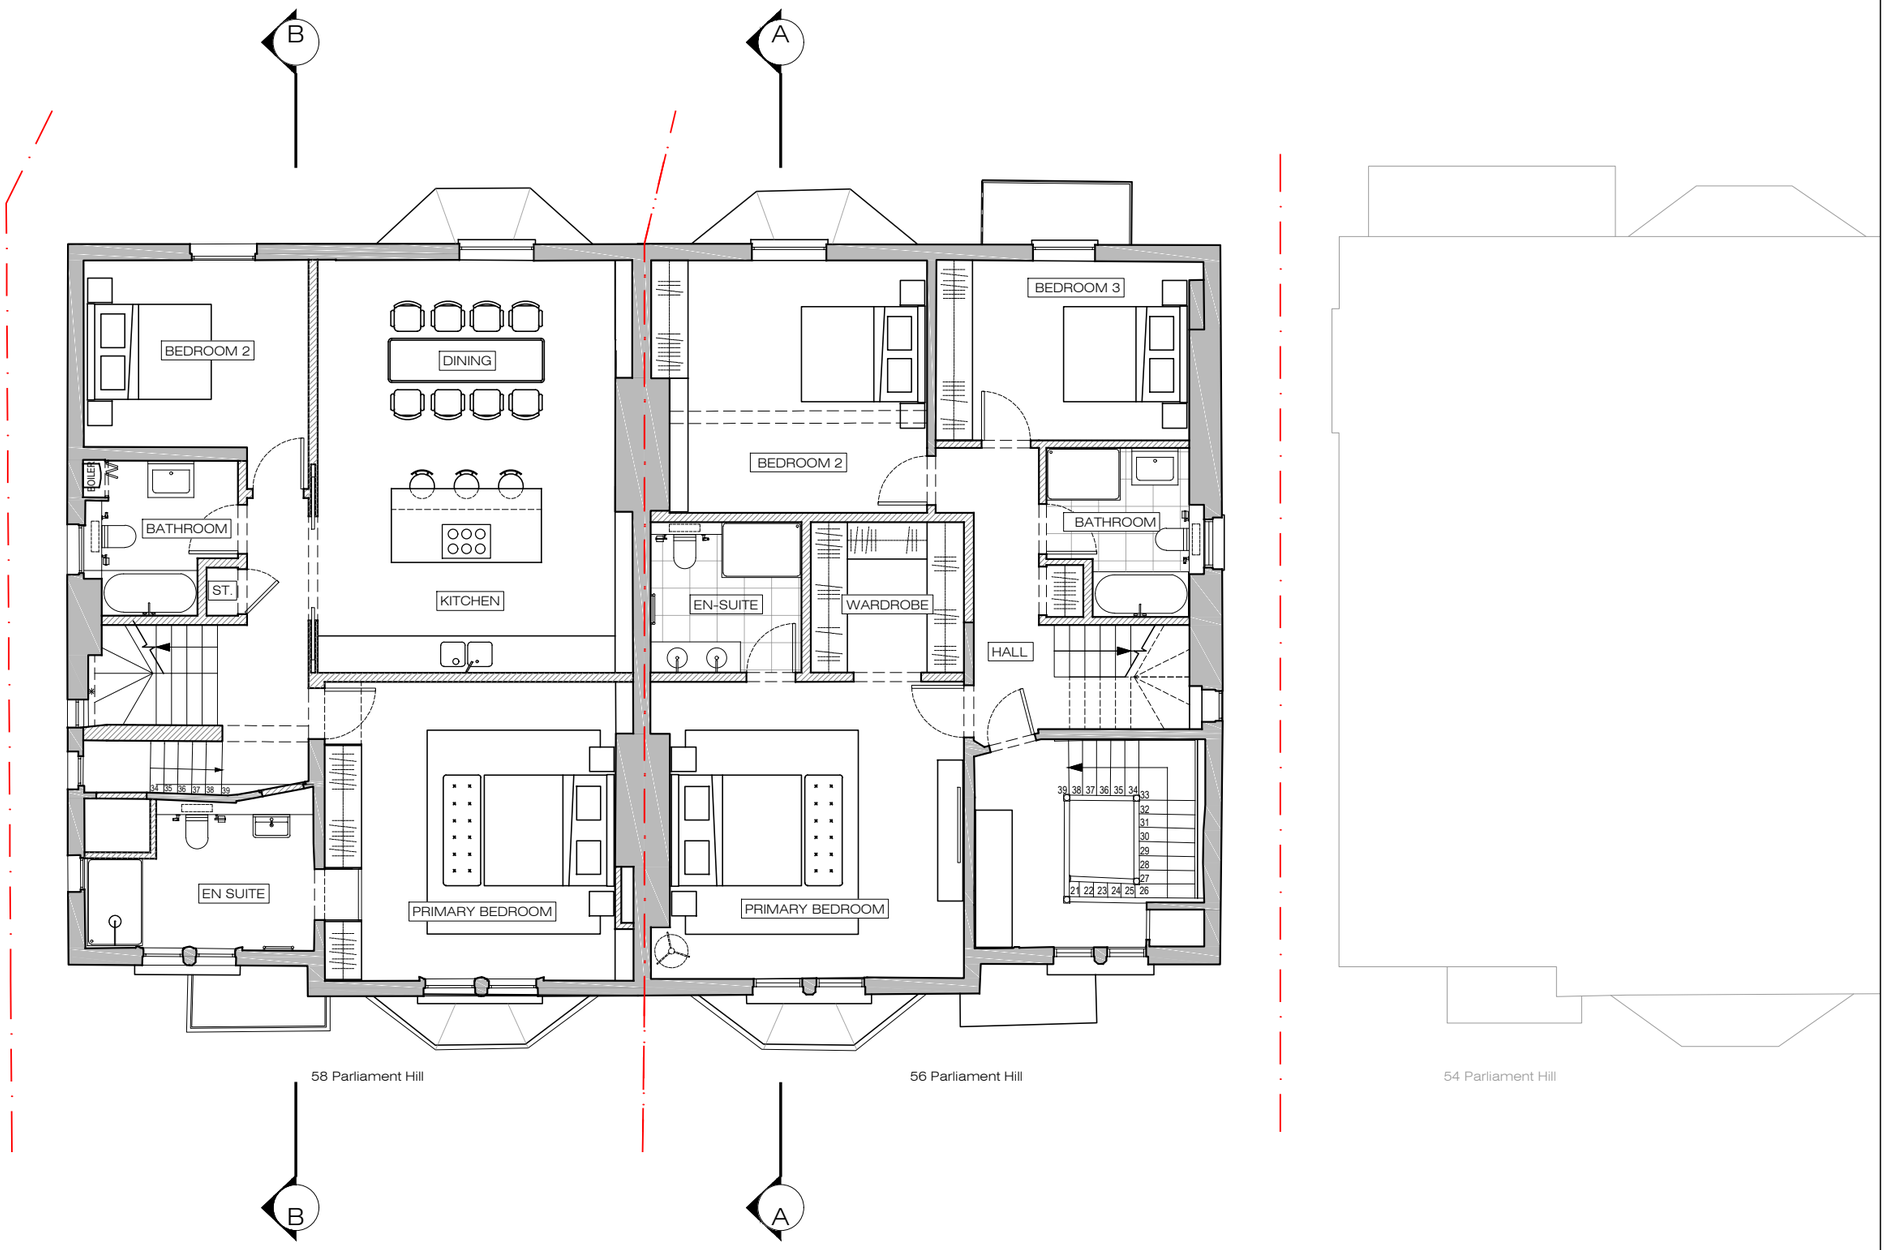

PROPOSED
Second Floor 1:100@A3

N

0 1 2 3 4 5 10m

XUL ARCHITECTURE

Ground Floor Office
33 Belsize Lane
London NW3 5AS

Office: +44 (0) 207 431 9014
info@xularchitecture.co.uk
www.xularchitecture.co.uk

PLEASE NOTE:

1. All dimensions to be checked on site before fabrication,
2. Contractor to refer to engineers drawings before proceeding with works.
3. All drawings and designs are covered by design right (intellectual property), and may not be distributed, copied or issued without written permission by the Architect.
4. All design concepts are the sole property of the Architect and no adaptations, reproductions or copies may be made without written permission of the Architect.
5. These drawings are subject to any variation required or recommendation by any statutory authority, or for the better carrying out of the works.
6. Samples to be provided by contractor for XUL Architecture's approval.
7. All finishes to XUL Architecture's satisfaction.
8. All drawings to be approved by XUL Architecture prior to construction.

ADDITIONAL NOTE:

Issue key:	Project Adress 56 & 58 Parliament Hill, London NW3 2TL		Issue For: PLANNING
Information (I)			
Planning (P)	Scale 1:100@A3	PROPOSED	
Tender (T)	Rev. Date 28.06.24	Second Floor Plan	
Construction (C)	Drawn JO	Dwg. No. PA-01	Rev. P-00
As Built (B)	Checked RH	Project Number 24020	

KEY

Existing

Proposed

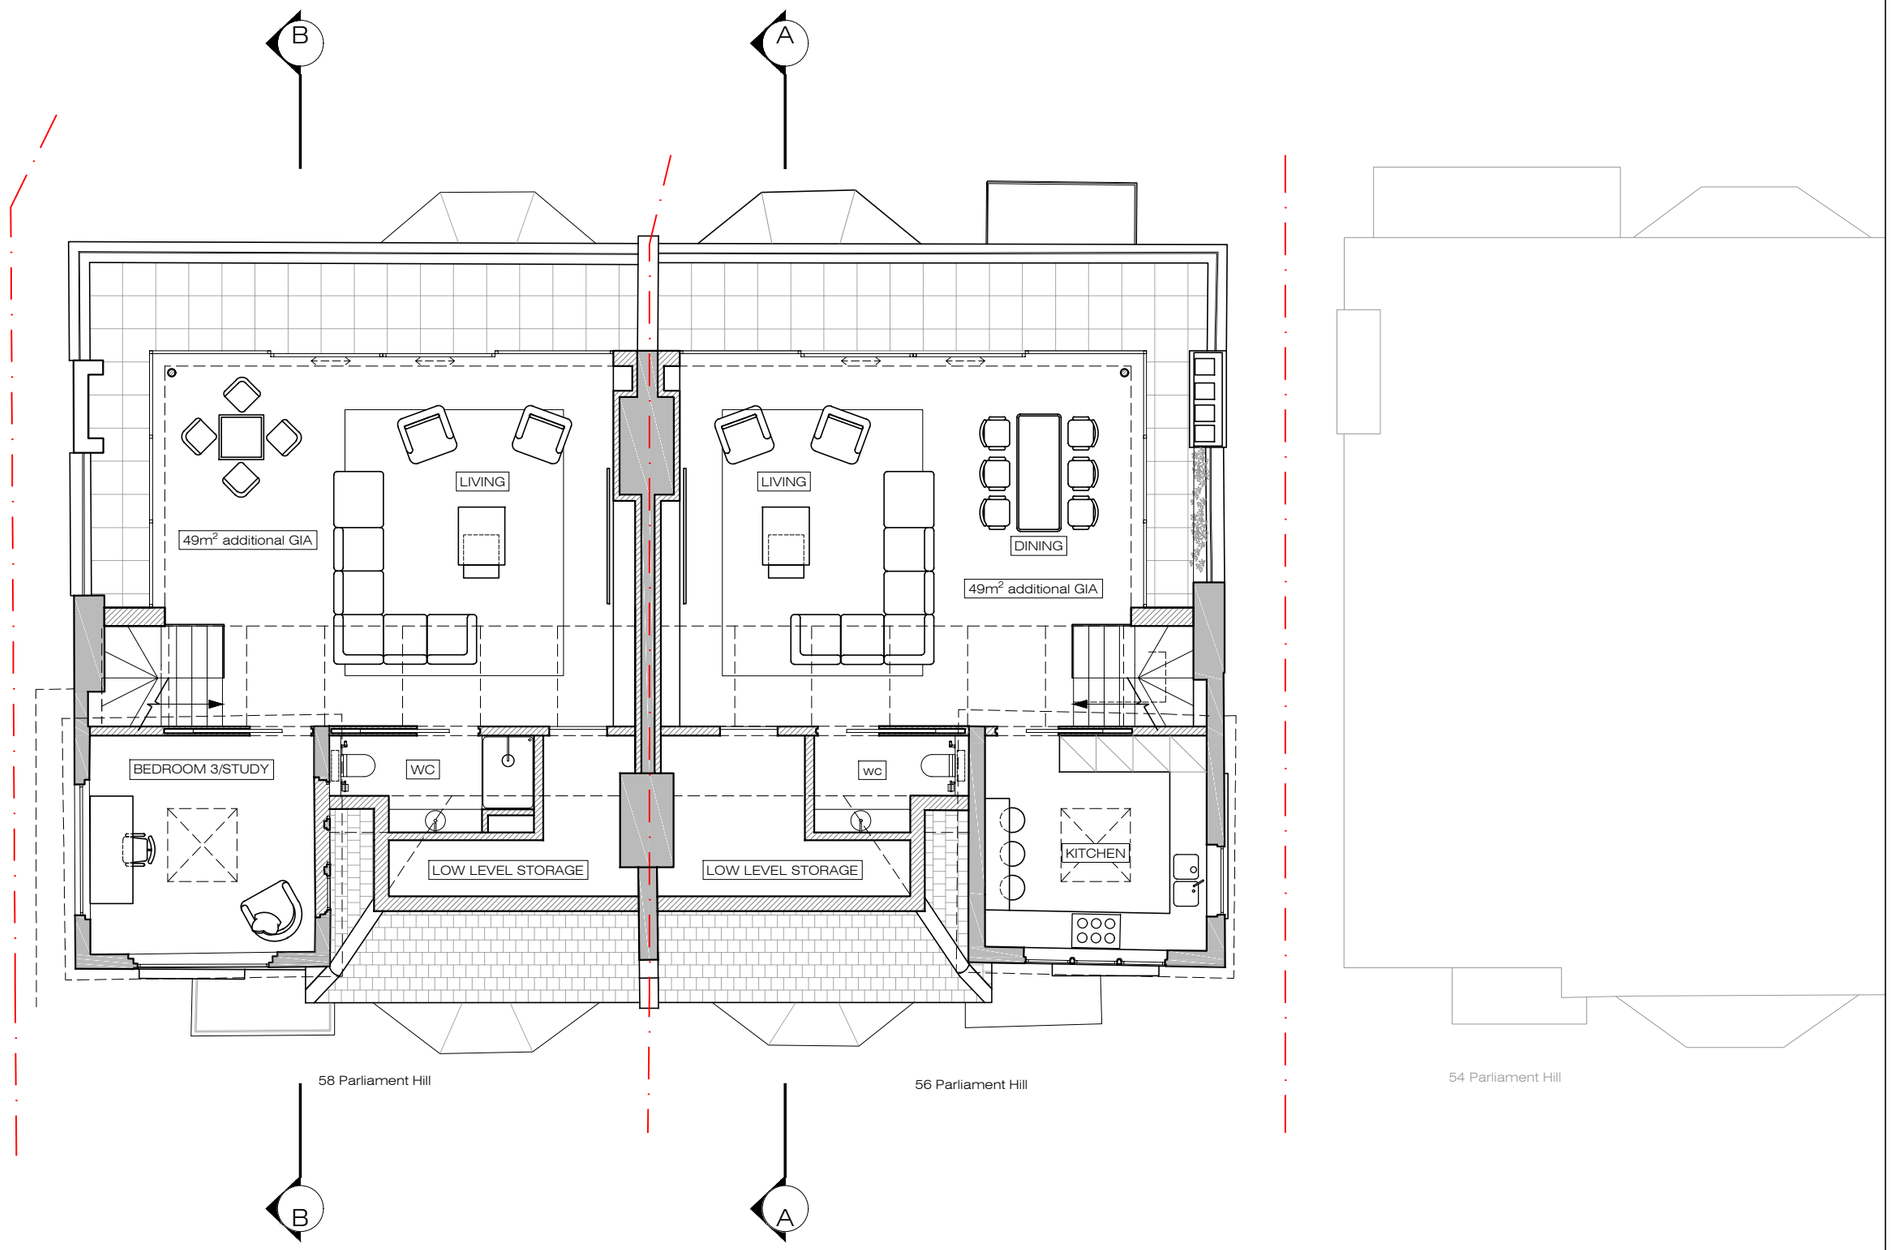

PROPOSED
Third Floor Plan 1:100@A3

N

0 1 2 3 4 5 10m

XUL ARCHITECTURE

Ground Floor Office
33 Belsize Lane
London NW3 5AS

Office: +44 (0) 207 431 9014
info@xularchitecture.co.uk
www.xularchitecture.co.uk

PLEASE NOTE:

1. All dimensions to be checked on site before fabrication,
2. Contractor to refer to engineers drawings before proceeding with works.
3. All drawings and designs are covered by design right (intellectual property), and may not be distributed, copied or issued without written permission by the Architect.
4. All design concepts are the sole property of the Architect and no adaptations, reproductions or copies may be made without written permission of the Architect.
5. These drawings are subject to any variation required or recommendation by any statutory authority, or for the better carrying out of the works.
6. Samples to be provided by contractor for XUL Architecture's approval.
7. All finishes to XUL Architecture's satisfaction.
8. All drawings to be approved by XUL Architecture prior to construction.

ADDITIONAL NOTE:

Issue key:	Project Adress 56 & 58 Parliament Hill, London NW3 2TL		Issue For: PLANNING
Information (I)			
Planning (P)	Scale 1:100@A3	PROPOSED	
Tender (T)	Rev. Date 28.06.24	Third Floor Plan	
Construction (C)	Drawn JO	Dwg. No. PA-02	Rev. P-00
As Built (B)	Checked RH	Project Number 24020	

KEY

Existing

Proposed

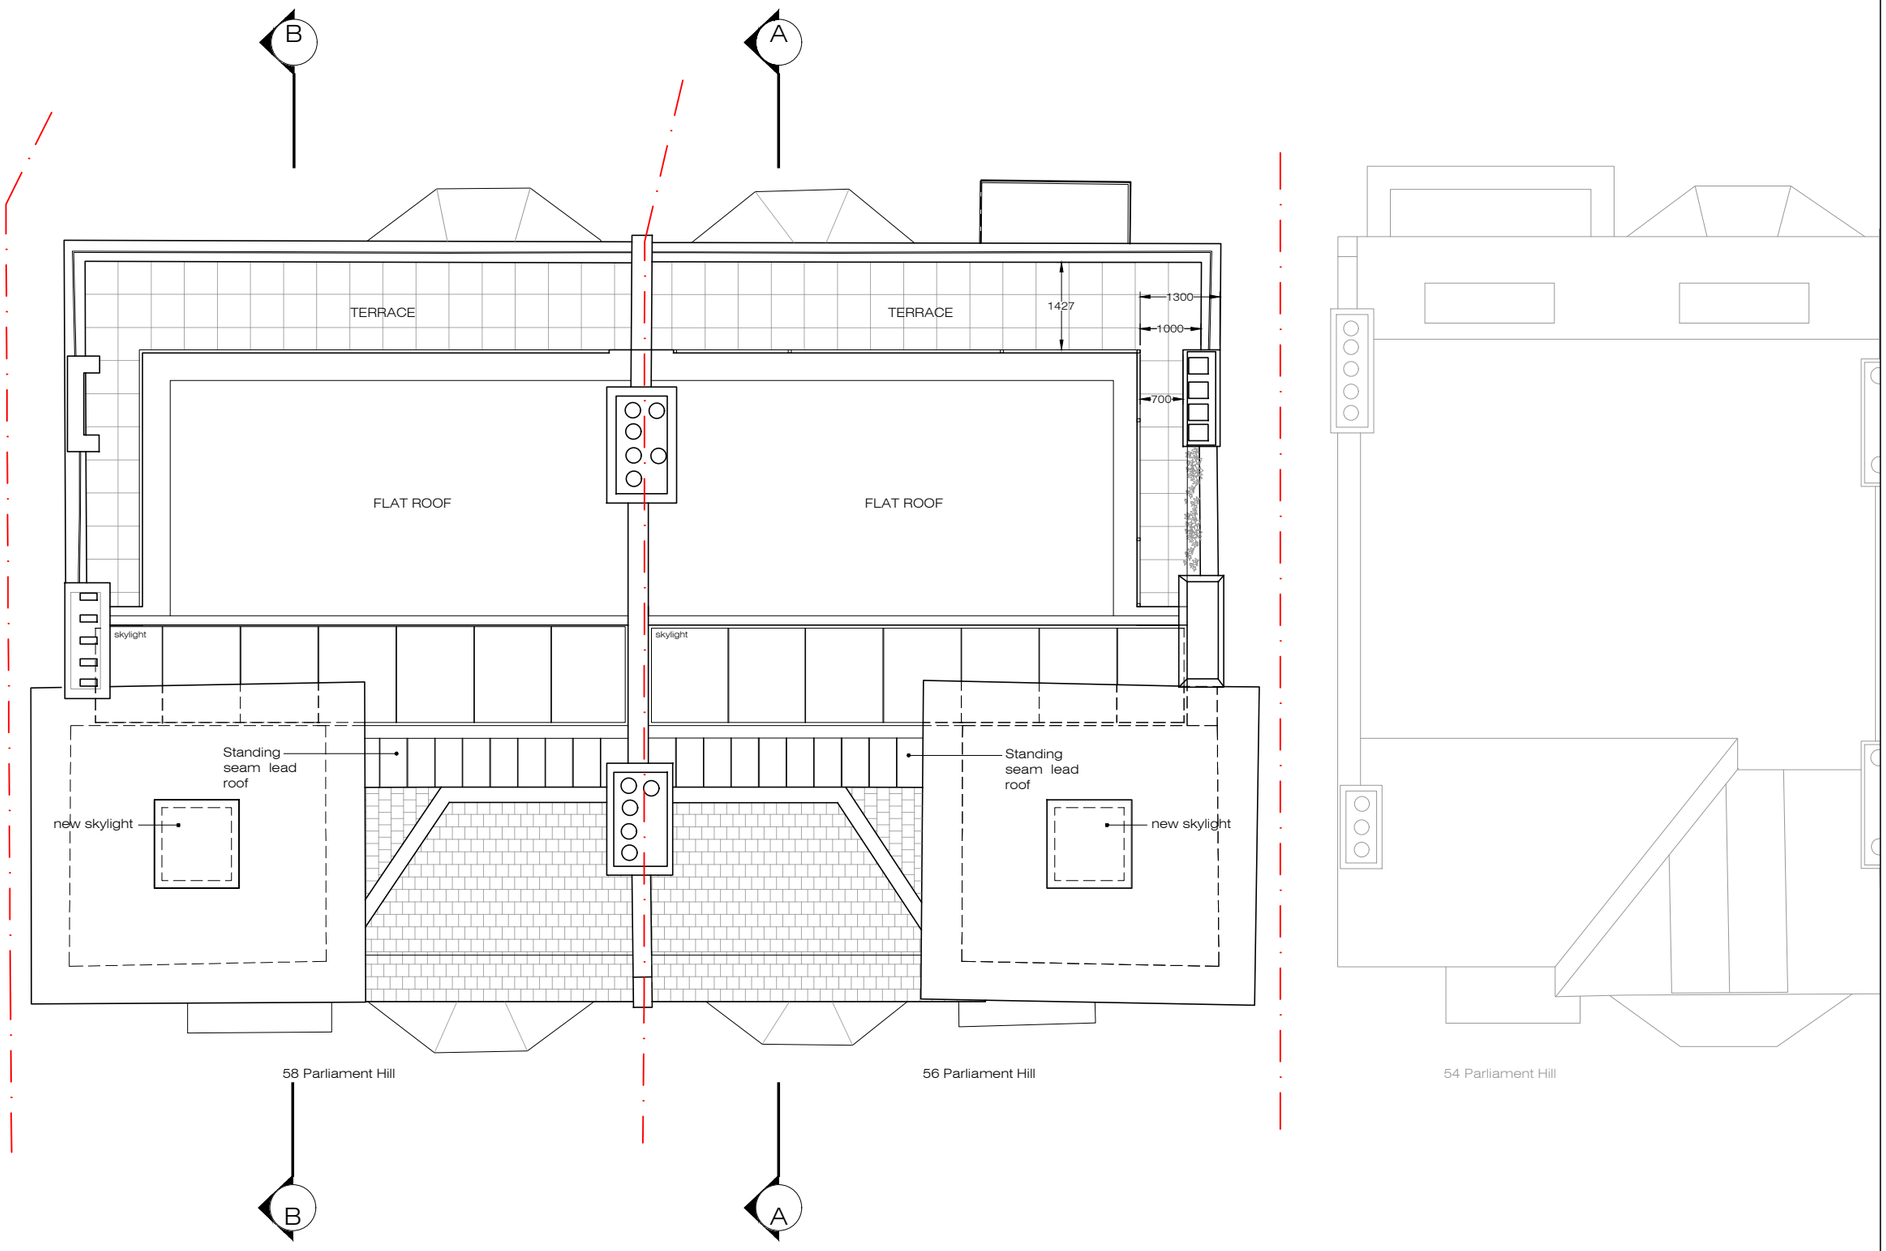

PROPOSED
Roof Plan 1:100@A3

0 1 2 3 4 5 10m

XUL ARCHITECTURE

Ground Floor Office
33 Belsize Lane
London NW3 5AS

Office: +44 (0) 207 431 9014
info@xularchitecture.co.uk
www.xularchitecture.co.uk

PLEASE NOTE:

1. All dimensions to be checked on site before fabrication,
2. Contractor to refer to engineers drawings before proceeding with works.
3. All drawings and designs are covered by design right (intellectual property), and may not be distributed, copied or issued without written permission by the Architect.
4. All design concepts are the sole property of the Architect and no adaptations, reproductions or copies may be made without written permission of the Architect.
5. These drawings are subject to any variation required or recommendation by any statutory authority, or for the better carrying out of the works.
6. Samples to be provided by contractor for XUL Architecture's approval.
7. All finishes to XUL Architecture's satisfaction.
8. All drawings to be approved by XUL Architecture prior to construction.

ADDITIONAL NOTE:

Issue key:	Project Adress		Issue For:
Information (I)	56 & 58 Parliament Hill, London NW3 2TL		PLANNING
Planning (P)	Scale 1:100@A3	PROPOSED	
Tender (T)	Rev. Date 28.06.24	Roof Plan	
Construction (C)	Drawn JO	Dwg. No. PA-03	Rev. P-00
As Built (B)	Checked RH	Project Number 24020	

PROPOSED
Front Elevation 1:100@A3

0 1 2 3 4 5 10m

XUL ARCHITECTURE
Ground Floor Office
33 Belsize Lane
London NW3 5AS
Office: +44 (0) 207 431 9014
info@xularchitecture.co.uk
www.xularchitecture.co.uk

PLEASE NOTE:

1. All dimensions to be checked on site before fabrication,
2. Contractor to refer to engineers drawings before proceeding with works.
3. All drawings and designs are covered by design right (intellectual property), and may not be distributed, copied or issued without written permission by the Architect.
4. All design concepts are the sole property of the Architect and no adaptations, reproductions or copies may be made without written permission of the Architect.
5. These drawings are subject to any variation required or recommendation by any statutory authority, or for the better carrying out of the works.
6. Samples to be provided by contractor for XUL Architecture's approval.
7. All finishes to XUL Architecture's satisfaction.
8. All drawings to be approved by XUL Architecture prior to construction.

ADDITIONAL NOTE:

Issue key:	Project Adress		Issue For:
Information (I)	56 & 58 Parliament Hill, London NW3 2TL		PLANNING
Planning (P)	Scale 1:100@A3	PROPOSED	
Tender (T)	Rev. Date 28.06.24	Front Elevation	
Construction (C)	Drawn JO	Dwg. No. PA-04	Rev. P-00
As Built (B)	Checked RH	Project Number 24020	

PROPOSED
Rear Elevation 1:100@A3

0 1 2 3 4 5 10m

XUL ARCHITECTURE
Ground Floor Office
33 Belsize Lane
London NW3 5AS
Office: +44 (0) 207 431 9014
info@xularchitecture.co.uk
www.xularchitecture.co.uk

PLEASE NOTE:

1. All dimensions to be checked on site before fabrication,
2. Contractor to refer to engineers drawings before proceeding with works.
3. All drawings and designs are covered by design right (intellectual property), and may not be distributed, copied or issued without written permission by the Architect.
4. All design concepts are the sole property of the Architect and no adaptations, reproductions or copies may be made without written permission of the Architect.
5. These drawings are subject to any variation required or recommendation by any statutory authority, or for the better carrying out of the works.
6. Samples to be provided by contractor for XUL Architecture's approval.
7. All finishes to XUL Architecture's satisfaction.
8. All drawings to be approved by XUL Architecture prior to construction.

ADDITIONAL NOTE:

Issue key:	Project Adress 56 & 58 Parliament Hill, London NW3 2TL		Issue For: PLANNING
Information (I)			
Planning (P)	Scale 1:100@A3	PROPOSED	
Tender (T)	Rev. Date 28.06.24	Rear Elevation	
Construction (C)	Drawn JO	Dwg. No. PA-05	Rev. P-00
As Built (B)	Checked RH	Project Number 24020	

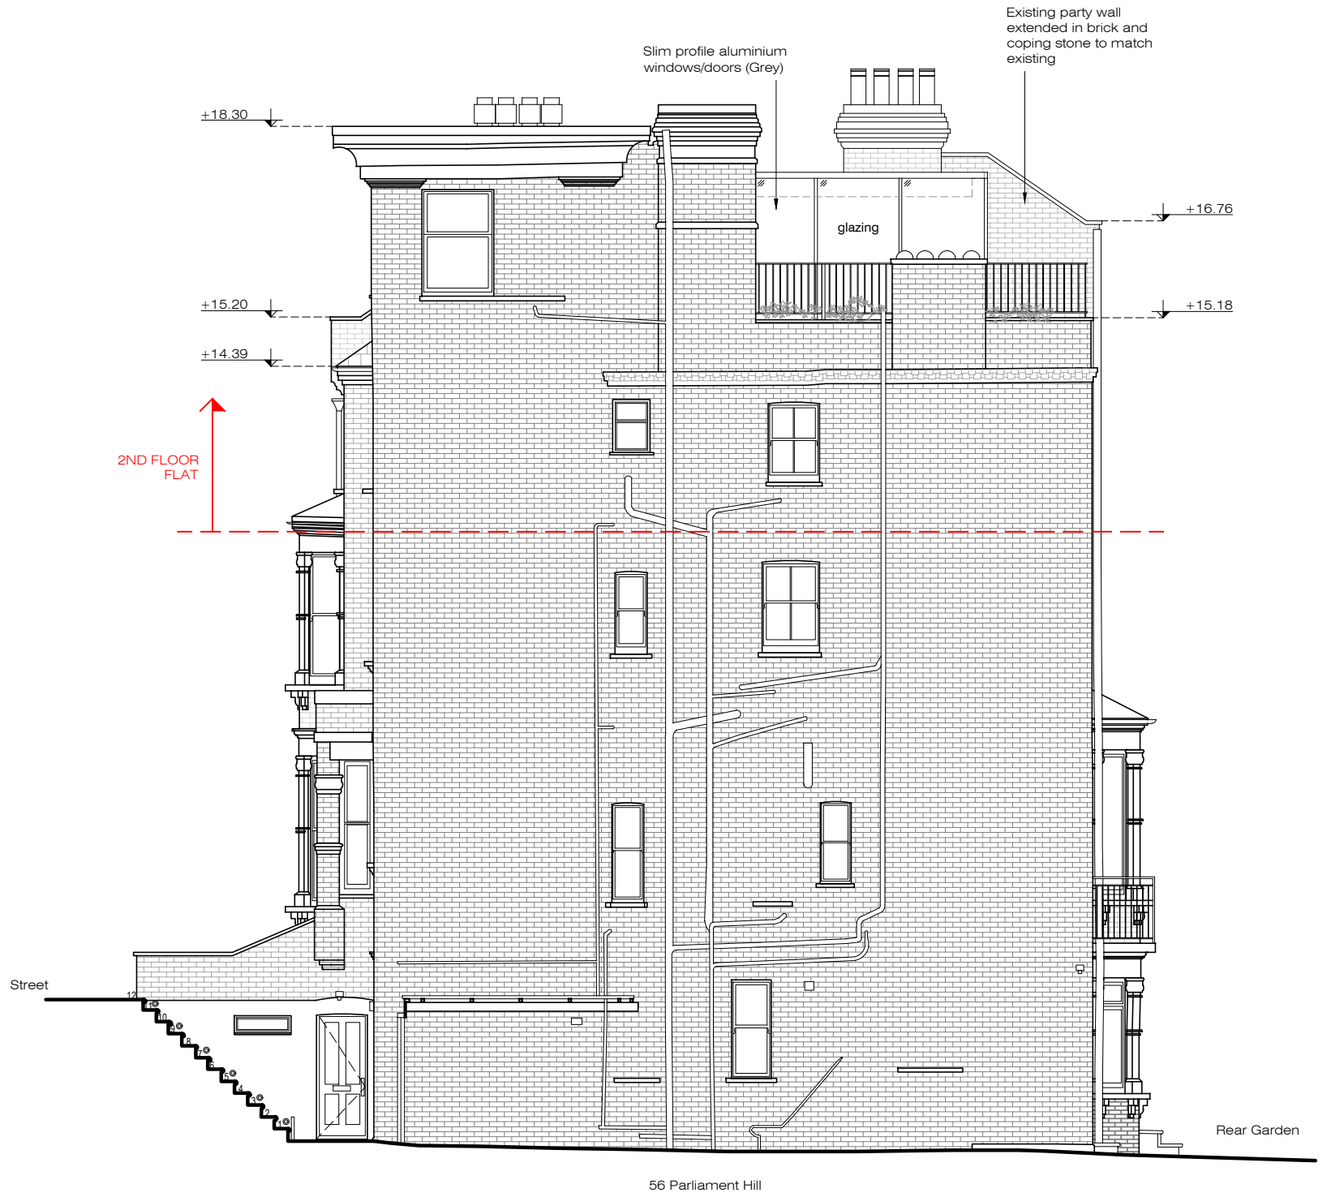

PROPOSED
Side Elevation 1 1:100@A3

0 1 2 3 4 5 10m

XUL ARCHITECTURE
Ground Floor Office
33 Belsize Lane
London NW3 5AS
Office: +44 (0) 207 431 9014
info@xularchitecture.co.uk
www.xularchitecture.co.uk

PLEASE NOTE:

1. All dimensions to be checked on site before fabrication,
2. Contractor to refer to engineers drawings before proceeding with works.
3. All drawings and designs are covered by design right (intellectual property), and may not be distributed, copied or issued without written permission by the Architect.
4. All design concepts are the sole property of the Architect and no adaptations, reproductions or copies may be made without written permission of the Architect.
5. These drawings are subject to any variation required or recommendation by any statutory authority, or for the better carrying out of the works.
6. Samples to be provided by contractor for XUL Architecture's approval.
7. All finishes to XUL Architecture's satisfaction.
8. All drawings to be approved by XUL Architecture prior to construction.

ADDITIONAL NOTE:

Issue key:	Project Adress 56 & 58 Parliament Hill, London NW3 2TL		Issue For: PLANNING
Information (I)			
Planning (P)	Scale 1:100@A3	PROPOSED	
Tender (T)	Rev. Date 28.06.24	Side Elevation 1	
Construction (C)	Drawn JO	Dwg. No. PA-06	Rev. P-00
As Built (B)	Checked RH	Project Number 24020	

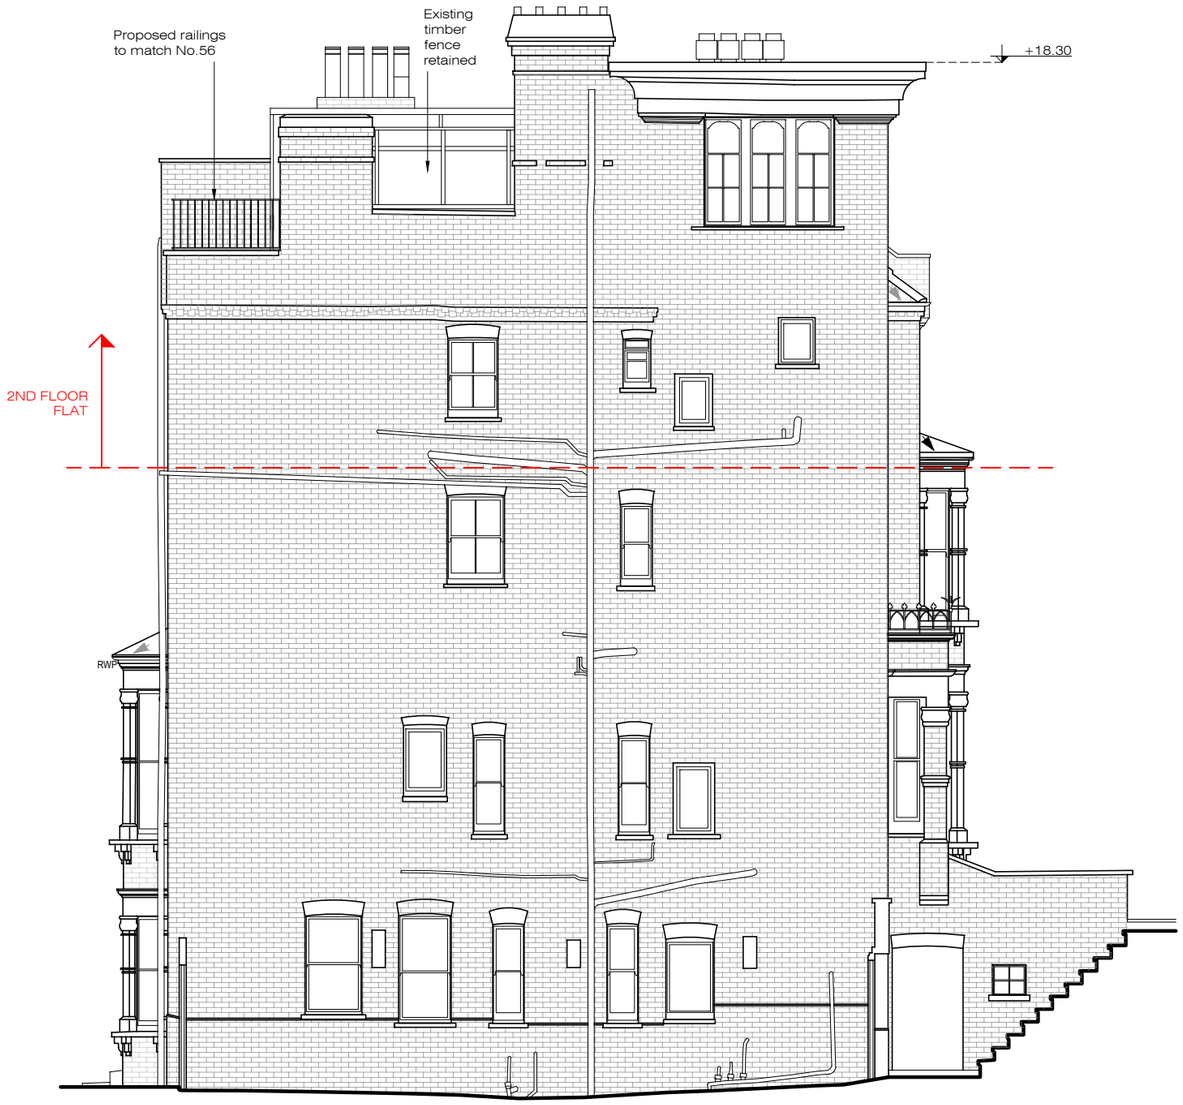

PROPOSED
Side Elevation 2 1:100@A3

0 1 2 3 4 5 10m

XUL ARCHITECTURE

Ground Floor Office
33 Belsize Lane
London NW3 5AS

Office: +44 (0) 207 431 9014
info@xularchitecture.co.uk
www.xularchitecture.co.uk

PLEASE NOTE:

1. All dimensions to be checked on site before fabrication,
2. Contractor to refer to engineers drawings before proceeding with works.
3. All drawings and designs are covered by design right (intellectual property), and may not be distributed, copied or issued without written permission by the Architect.
4. All design concepts are the sole property of the Architect and no adaptations, reproductions or copies may be made without written permission of the Architect.
5. These drawings are subject to any variation required or recommendation by any statutory authority, or for the better carrying out of the works.
6. Samples to be provided by contractor for XUL Architecture's approval.
7. All finishes to XUL Architecture's satisfaction.
8. All drawings to be approved by XUL Architecture prior to construction.

ADDITIONAL NOTE:

Issue key:
Information (I)
Planning (P)
Tender (T)
Construction (C)
As Built (B)

Project Adress 56 & 58 Parliament Hill, London NW3 2TL			Issue For: PLANNING
Scale	1:100@A3	PROPOSED	
Rev. Date	28.06.24	Side Elevation 2	
Drawn	JO	Dwg. No. PA-07	Rev. P-00
Checked	RH	Project Number	24020

KEY

Existing

Proposed

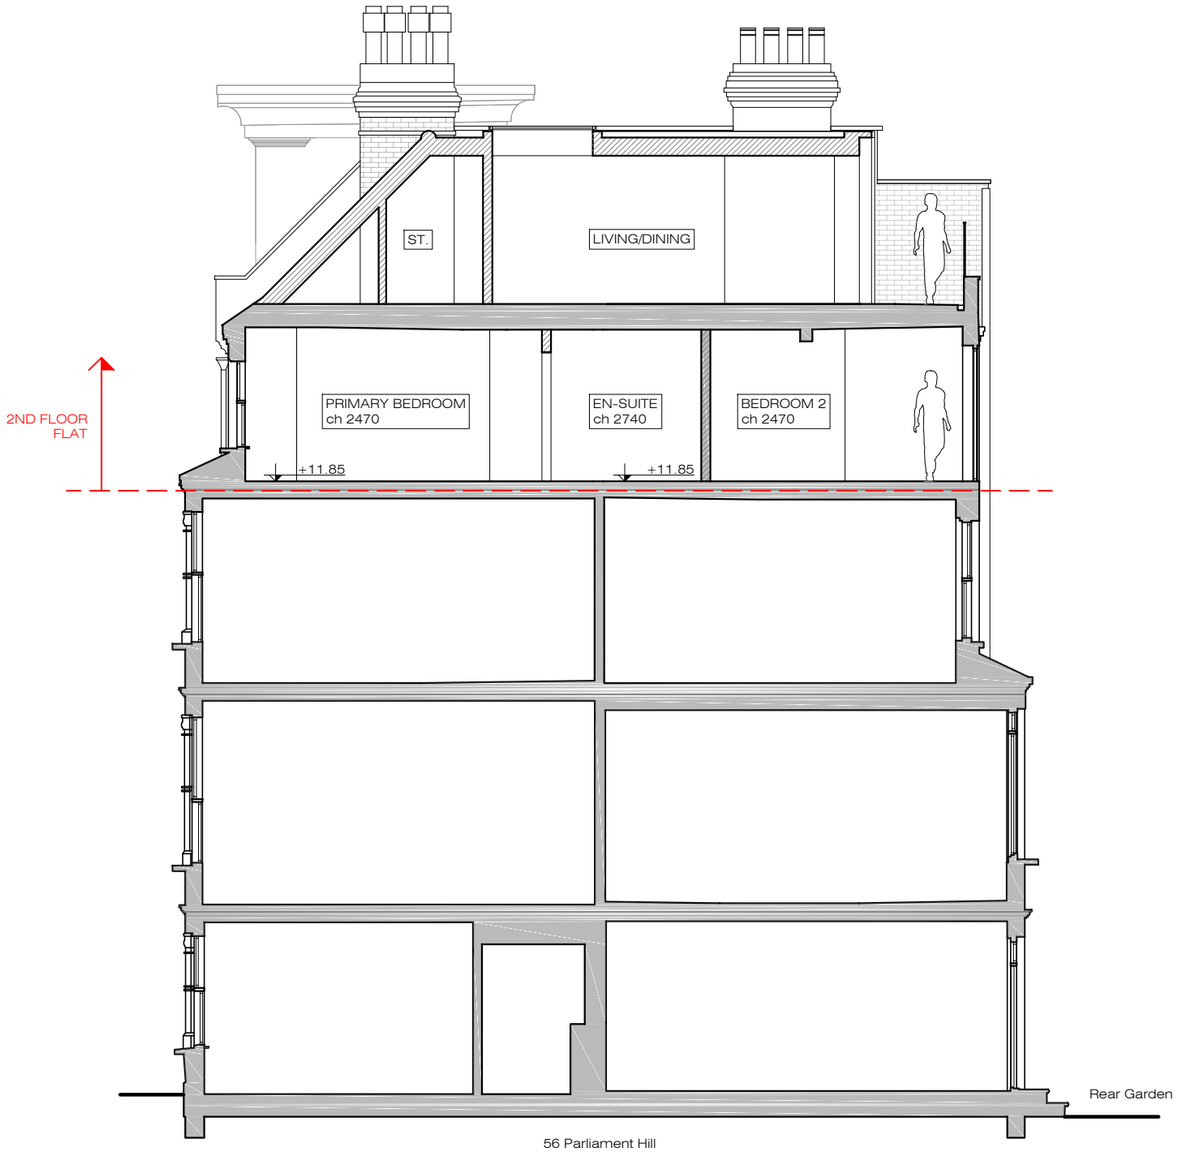

PROPOSED
Section A-A 1:100@A3

0 1 2 3 4 5 10m

XUL ARCHITECTURE

Ground Floor Office
33 Belsize Lane
London NW3 5AS

Office: +44 (0) 207 431 9014
info@xularchitecture.co.uk
www.xularchitecture.co.uk

PLEASE NOTE:

1. All dimensions to be checked on site before fabrication,
2. Contractor to refer to engineers drawings before proceeding with works.
3. All drawings and designs are covered by design right (intellectual property), and may not be distributed, copied or issued without written permission by the Architect.
4. All design concepts are the sole property of the Architect and no adaptations, reproductions or copies may be made without written permission of the Architect.
5. These drawings are subject to any variation required or recommendation by any statutory authority, or for the better carrying out of the works.
6. Samples to be provided by contractor for XUL Architecture's approval.
7. All finishes to XUL Architecture's satisfaction.
8. All drawings to be approved by XUL Architecture prior to construction.

ADDITIONAL NOTE:

Issue key:	Project Adress 56 & 58 Parliament Hill, London NW3 2TL		Issue For: PLANNING
Information (I)			
Planning (P)	Scale 1:100@A3	PROPOSED	
Tender (T)	Rev. Date 28.06.24	Section A-A	
Construction (C)	Drawn JO	Dwg. No. PA-08	Rev. P-00
As Built (B)	Checked RH	Project Number 24020	

KEY

Existing

Proposed

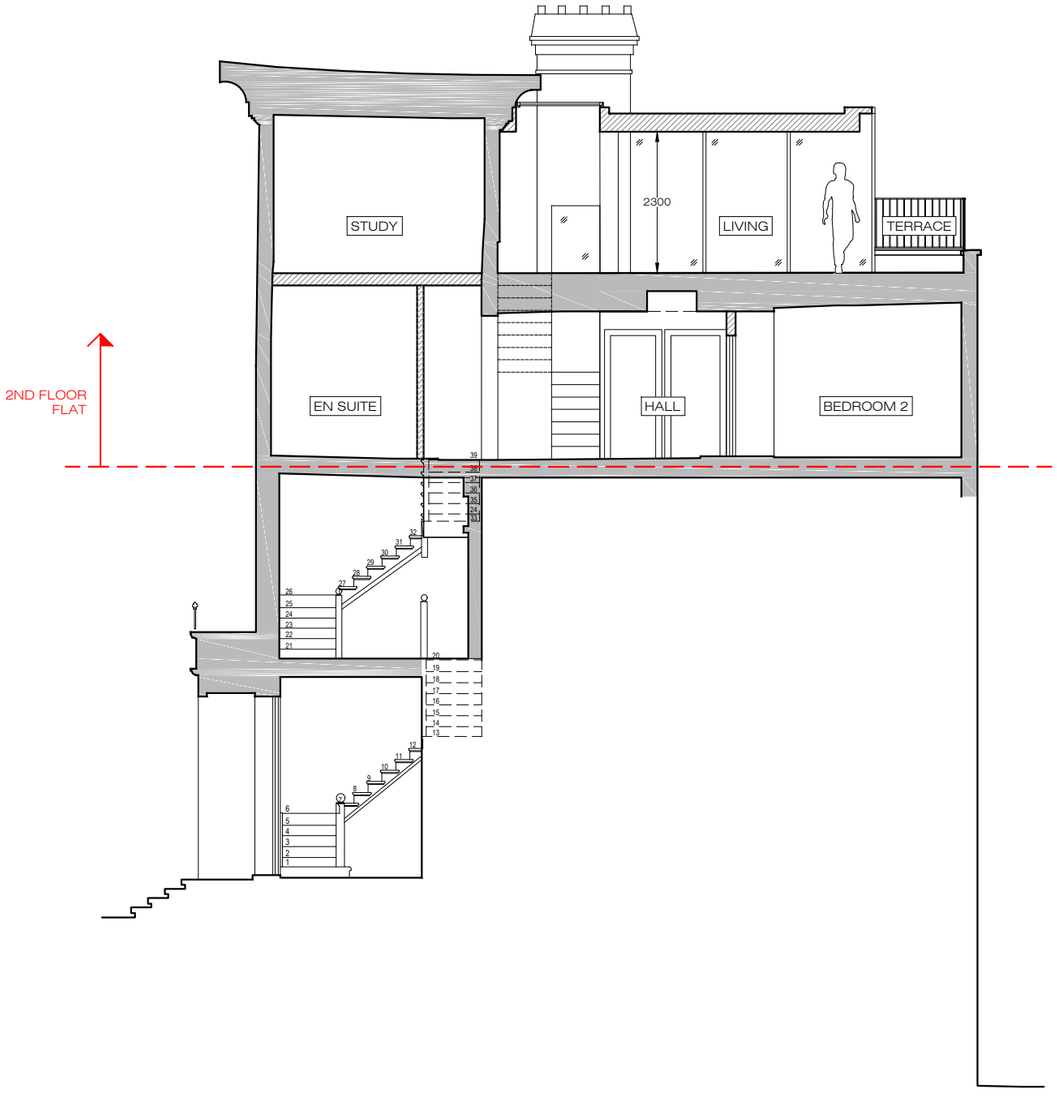

58 Parliament Hill

PROPOSED
Section B-B 1:100@A3

0 1 2 3 4 5 10m

XUL ARCHITECTURE

Ground Floor Office
33 Belsize Lane
London NW3 5AS

Office: +44 (0) 207 431 9014
info@xularchitecture.co.uk
www.xularchitecture.co.uk

PLEASE NOTE:

1. All dimensions to be checked on site before fabrication,
2. Contractor to refer to engineers drawings before proceeding with works.
3. All drawings and designs are covered by design right (intellectual property), and may not be distributed, copied or issued without written permission by the Architect.
4. All design concepts are the sole property of the Architect and no adaptations, reproductions or copies may be made without written permission of the Architect.
5. These drawings are subject to any variation required or recommendation by any statutory authority, or for the better carrying out of the works.
6. Samples to be provided by contractor for XUL Architecture's approval.
7. All finishes to XUL Architecture's satisfaction.
8. All drawings to be approved by XUL Architecture prior to construction.

ADDITIONAL NOTE:

Issue key:	Project Adress 56 & 58 Parliament Hill, London NW3 2TL		Issue For: PLANNING
Information (I)			
Planning (P)	Scale 1:100@A3	PROPOSED	
Tender (T)	Rev. Date 28.06.24	Section B-B	
Construction (C)	Drawn JO	Dwg. No. PA-09	Rev. P-00
As Built (B)	Checked RH	Project Number 24020	