# AREAS DIAGRAM - INDICATION OF ADDED C3 SPACE

Light wells - external space.
Remains as extenal space.

Proposed flats created within existing C3 space
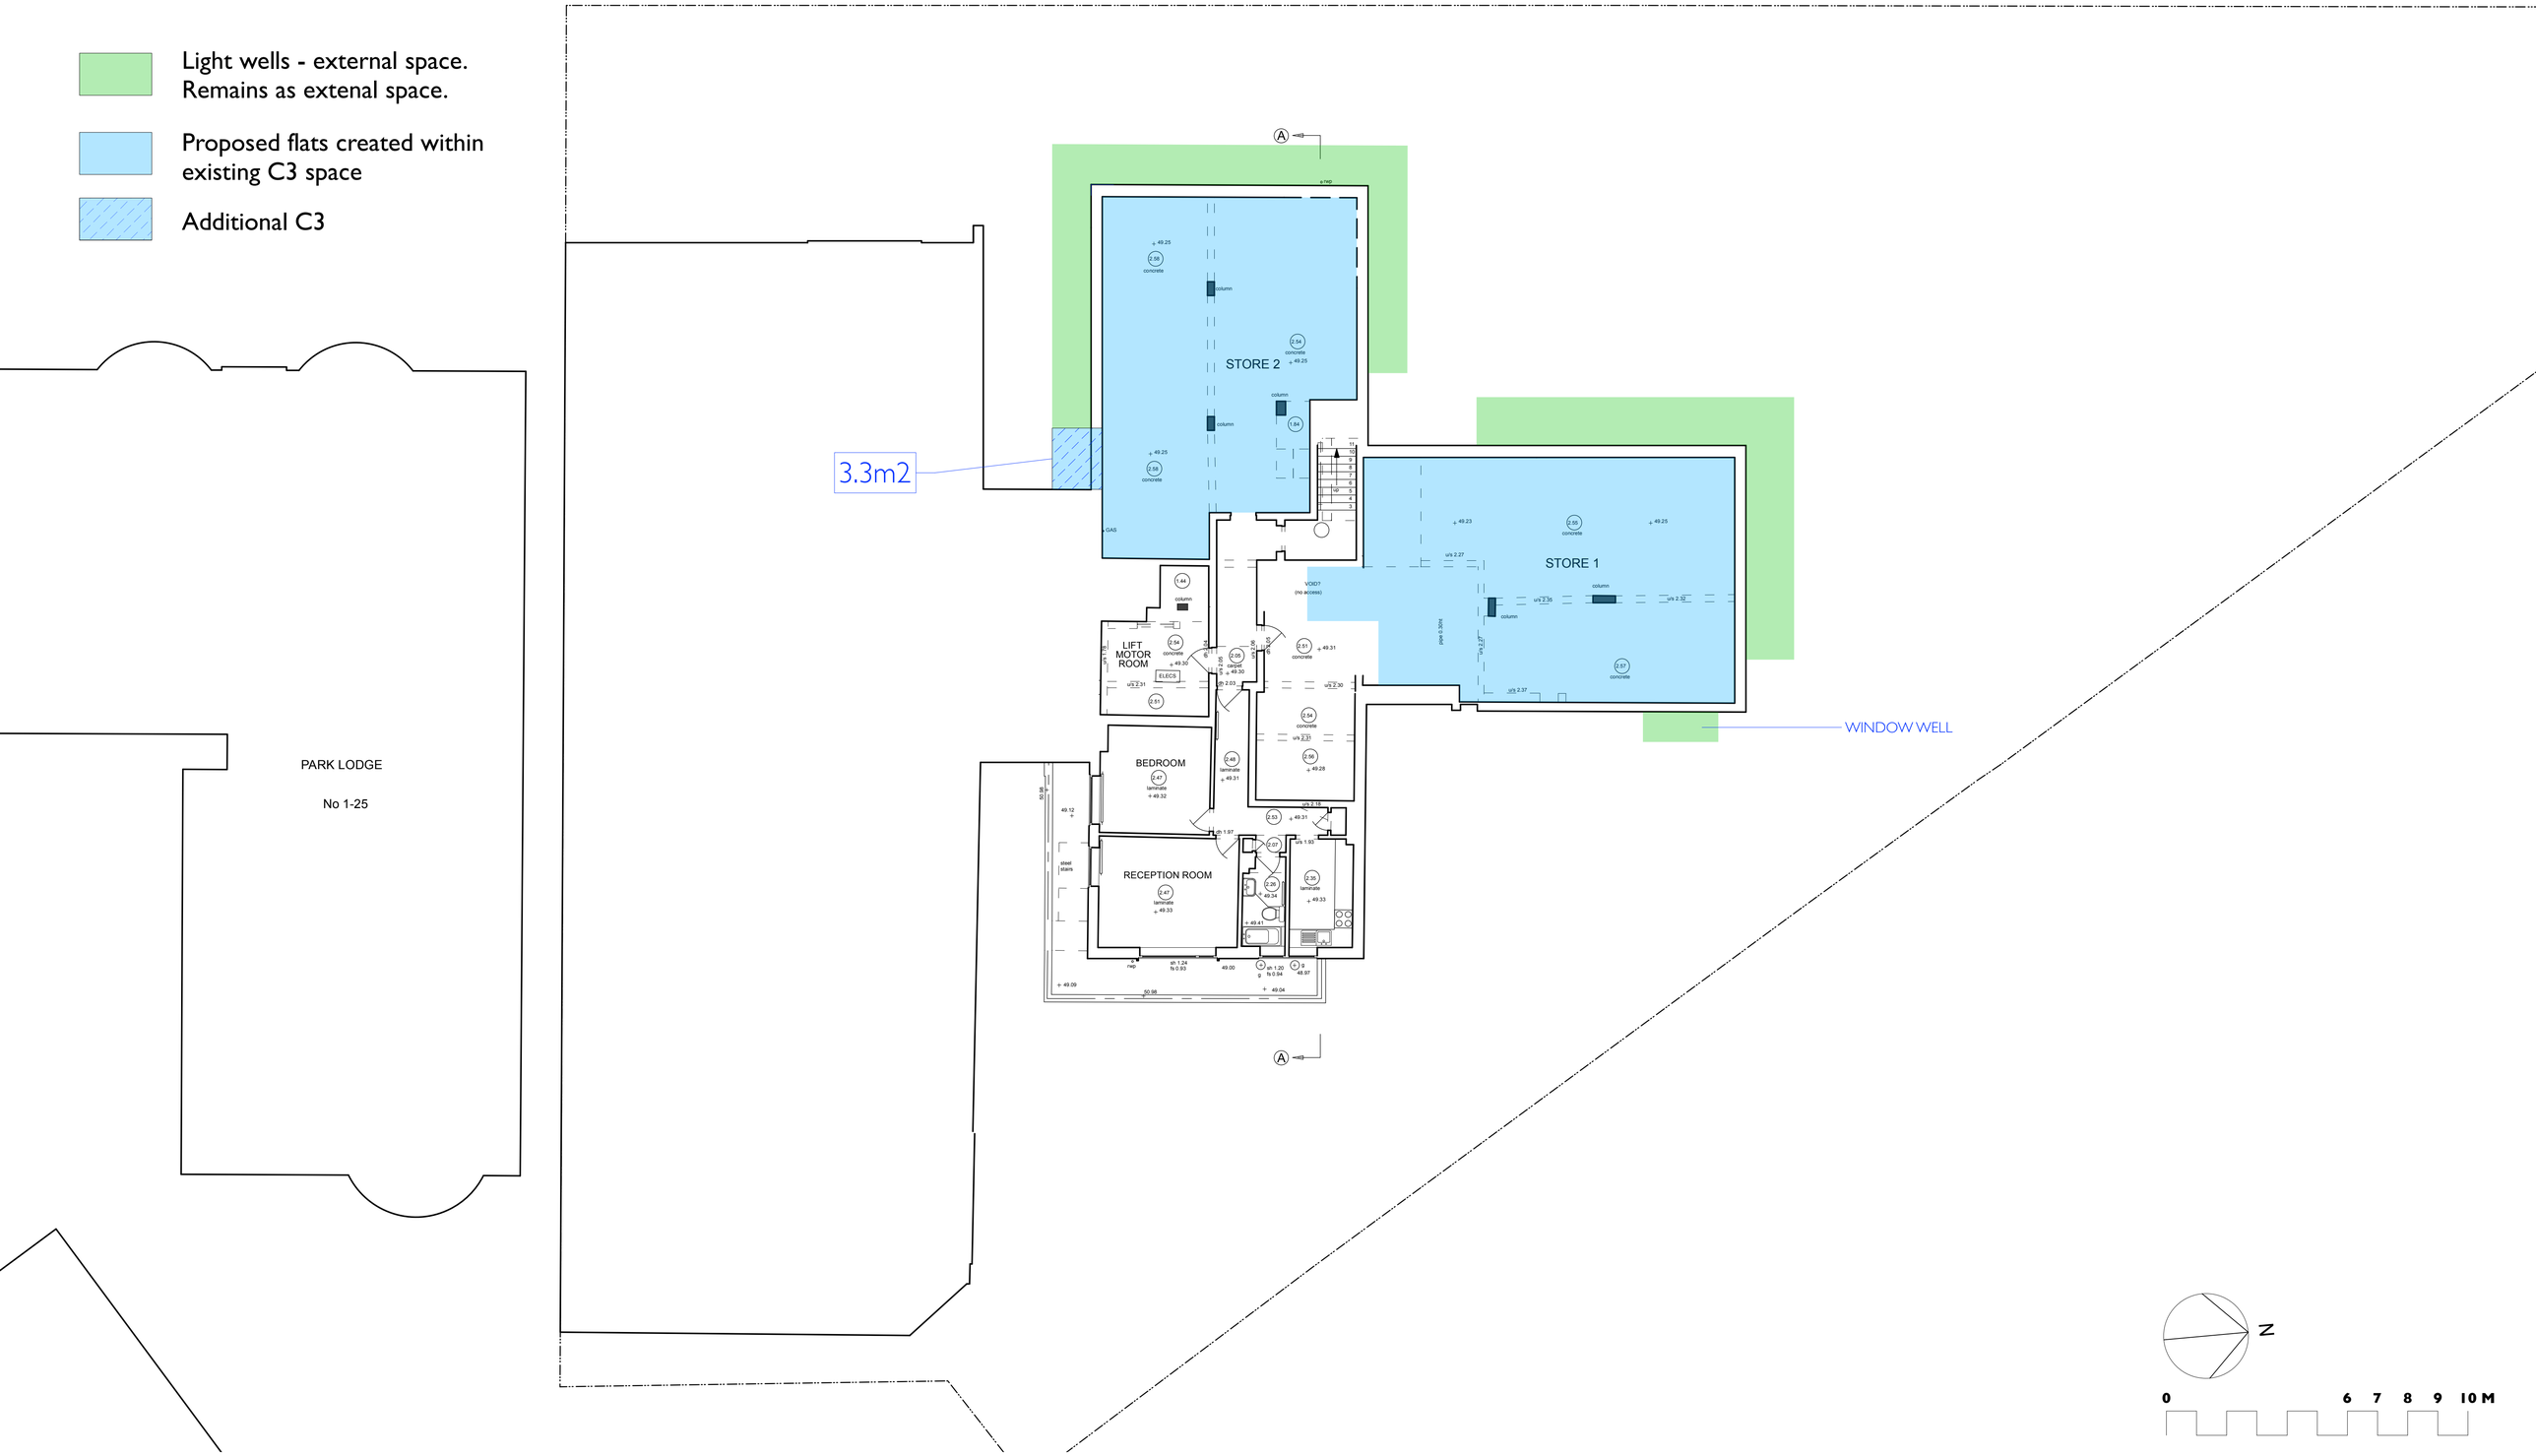
Additional C3