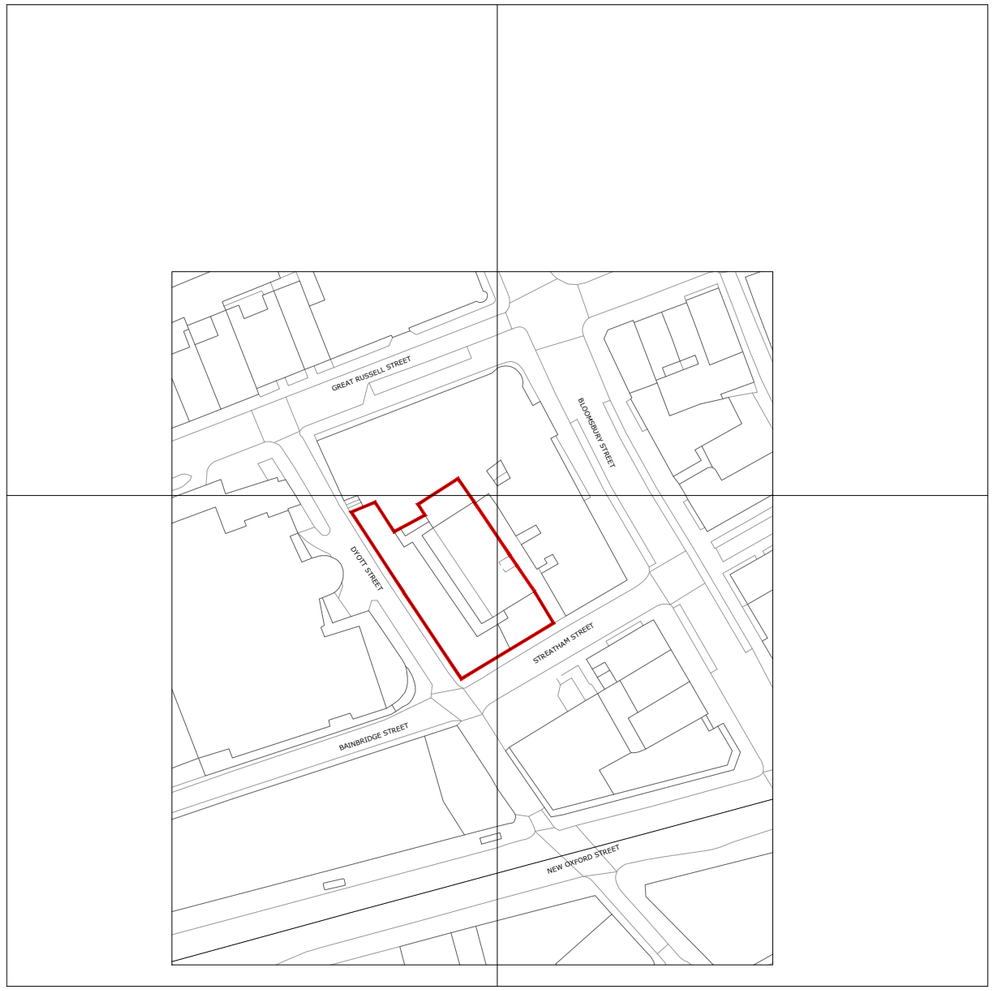

0 12.5 25 50m
Scale Bar 1:1250

Rev	Description	By	Date
P1	Planning	AJ	26/05/2024

Client
KBH

Project Name
Parnell Doors LBC

Project Location
Parnell House, Streatham Street, London, WC1A 1JB

Sheet Name
Location Plan

Project Status
Planning

Drawing Nr.
LBC001-ARJ-ZZ-ZZ-DR-B-PL001

Scale 1:1250 @ A3

ARJ Surveying Services

© This drawing and any design hereon is the copyright of ARJ Surveying Services and must not be reproduced without their written consent. All drawings remain the property of ARJ Surveying Services. Figured dimension only to be taken from this drawing. All dimensions to be checked on site. Please inform ARJ Surveying Services immediately of any discrepancies before work proceeds.