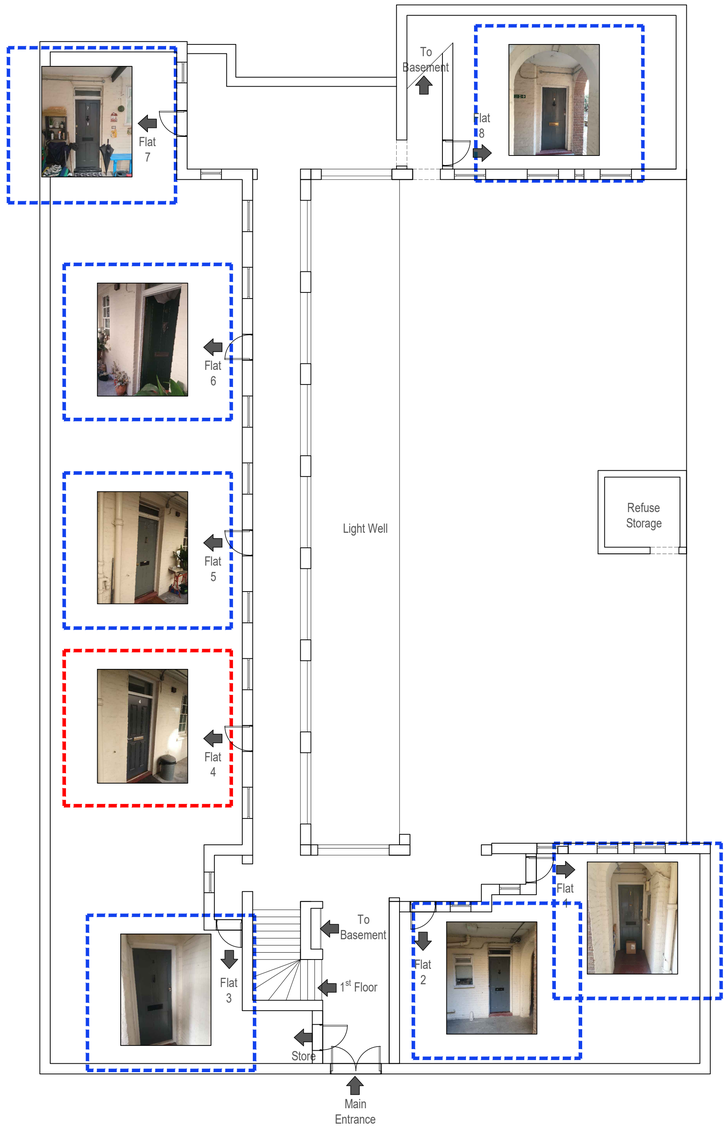

1 Ground Floor Plan - As Existing

Scale: 1:100 @ A1

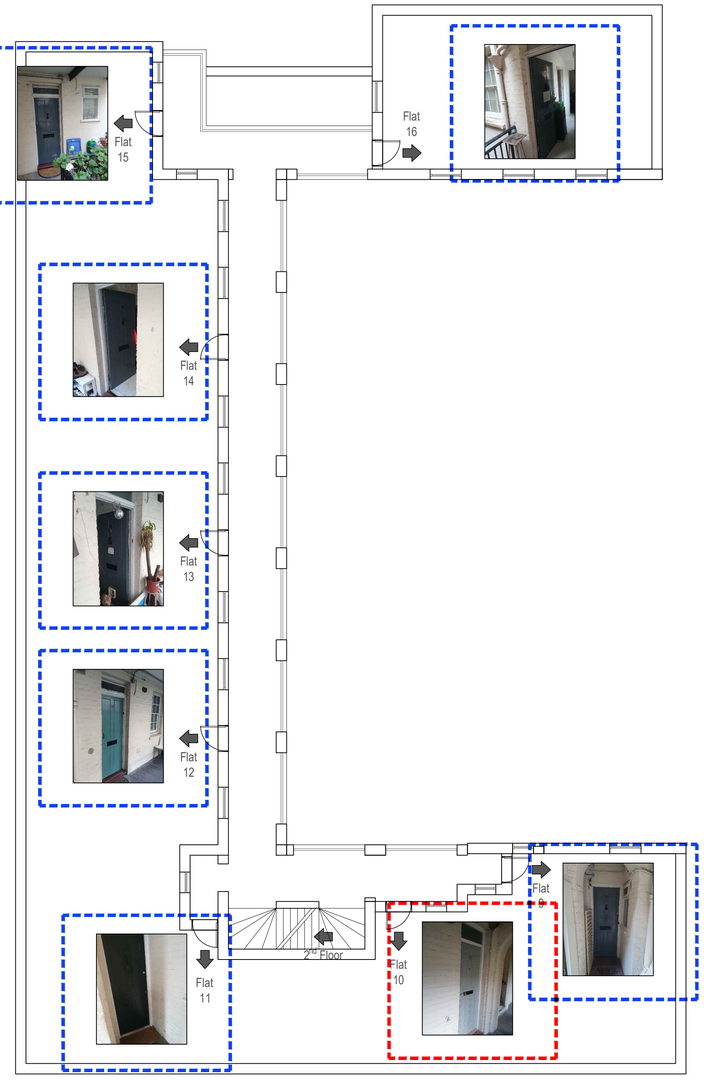

2 First Floor Plan - As Existing

Scale: 1:100 @ A1

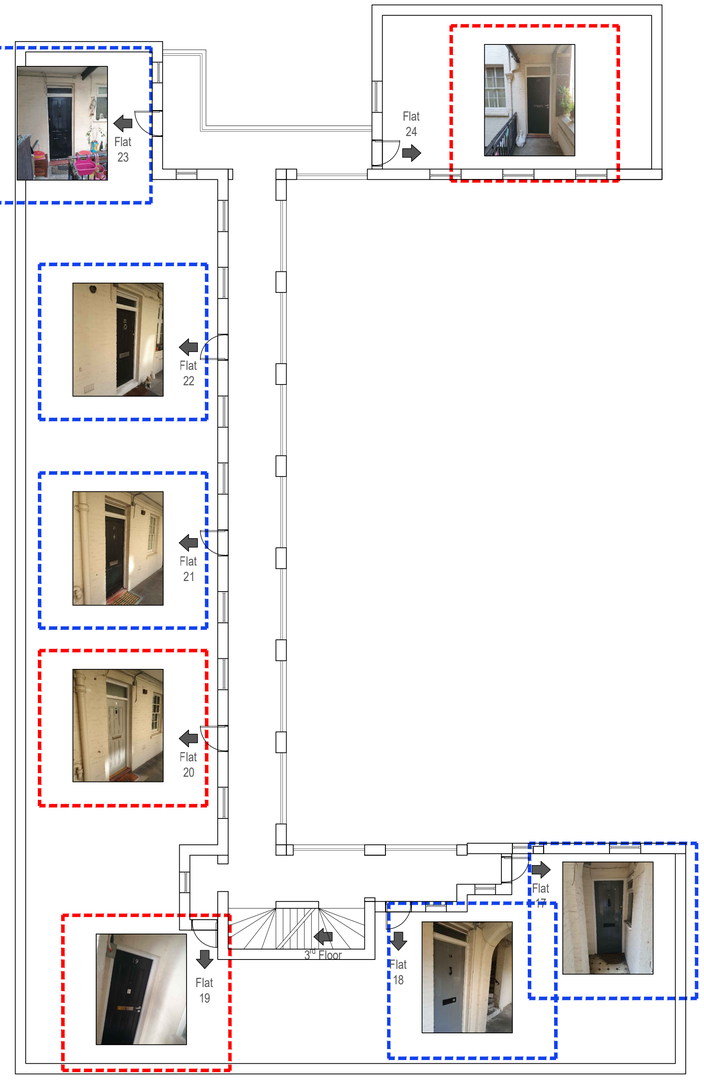

3 Second Floor Plan - As Existing

Scale: 1:100 @ A1

Flat Entrance Doors already replaced, requiring retrospective Listed Building and Full Planning Consent to flats:
4 / 10 / 19 / 20 / 24

Flat Entrance Doors To be replaced, requiring Listed Building and Full Planning Consent

Scale Bar 1:100 — 0 1 2 5m

Rev	Description	By	Date
P1	Planning	AJ	30/05/2024

Client: KBH

Project Name: Parnell Doors LBC

Project Location: Parnell House, Streatham Street, London, WC1A 1JB

Sheet Name: Ground, First, and Second Floors As existing

Project Status: Planning

Drawing Nr.: LBC001-ARJ-ZZ-ZZ-DR-B-PL101

Scale: 1:100 @ A1

ARJ Surveying Services

© This drawing and any design herein is the property of ARJ Surveying Services and must not be reproduced without their written permission. The information shown on this drawing is for the purpose specified in the ARJ Surveying Services Appointment and should not be used for any other purpose. Any other persons using this drawing do so entirely at their own risk and must indemnify ARJ Surveying Services against any claim arising from such use. Please check all dimensions before commencing any work or preparing any shop drawings. Do not scale from this drawing.