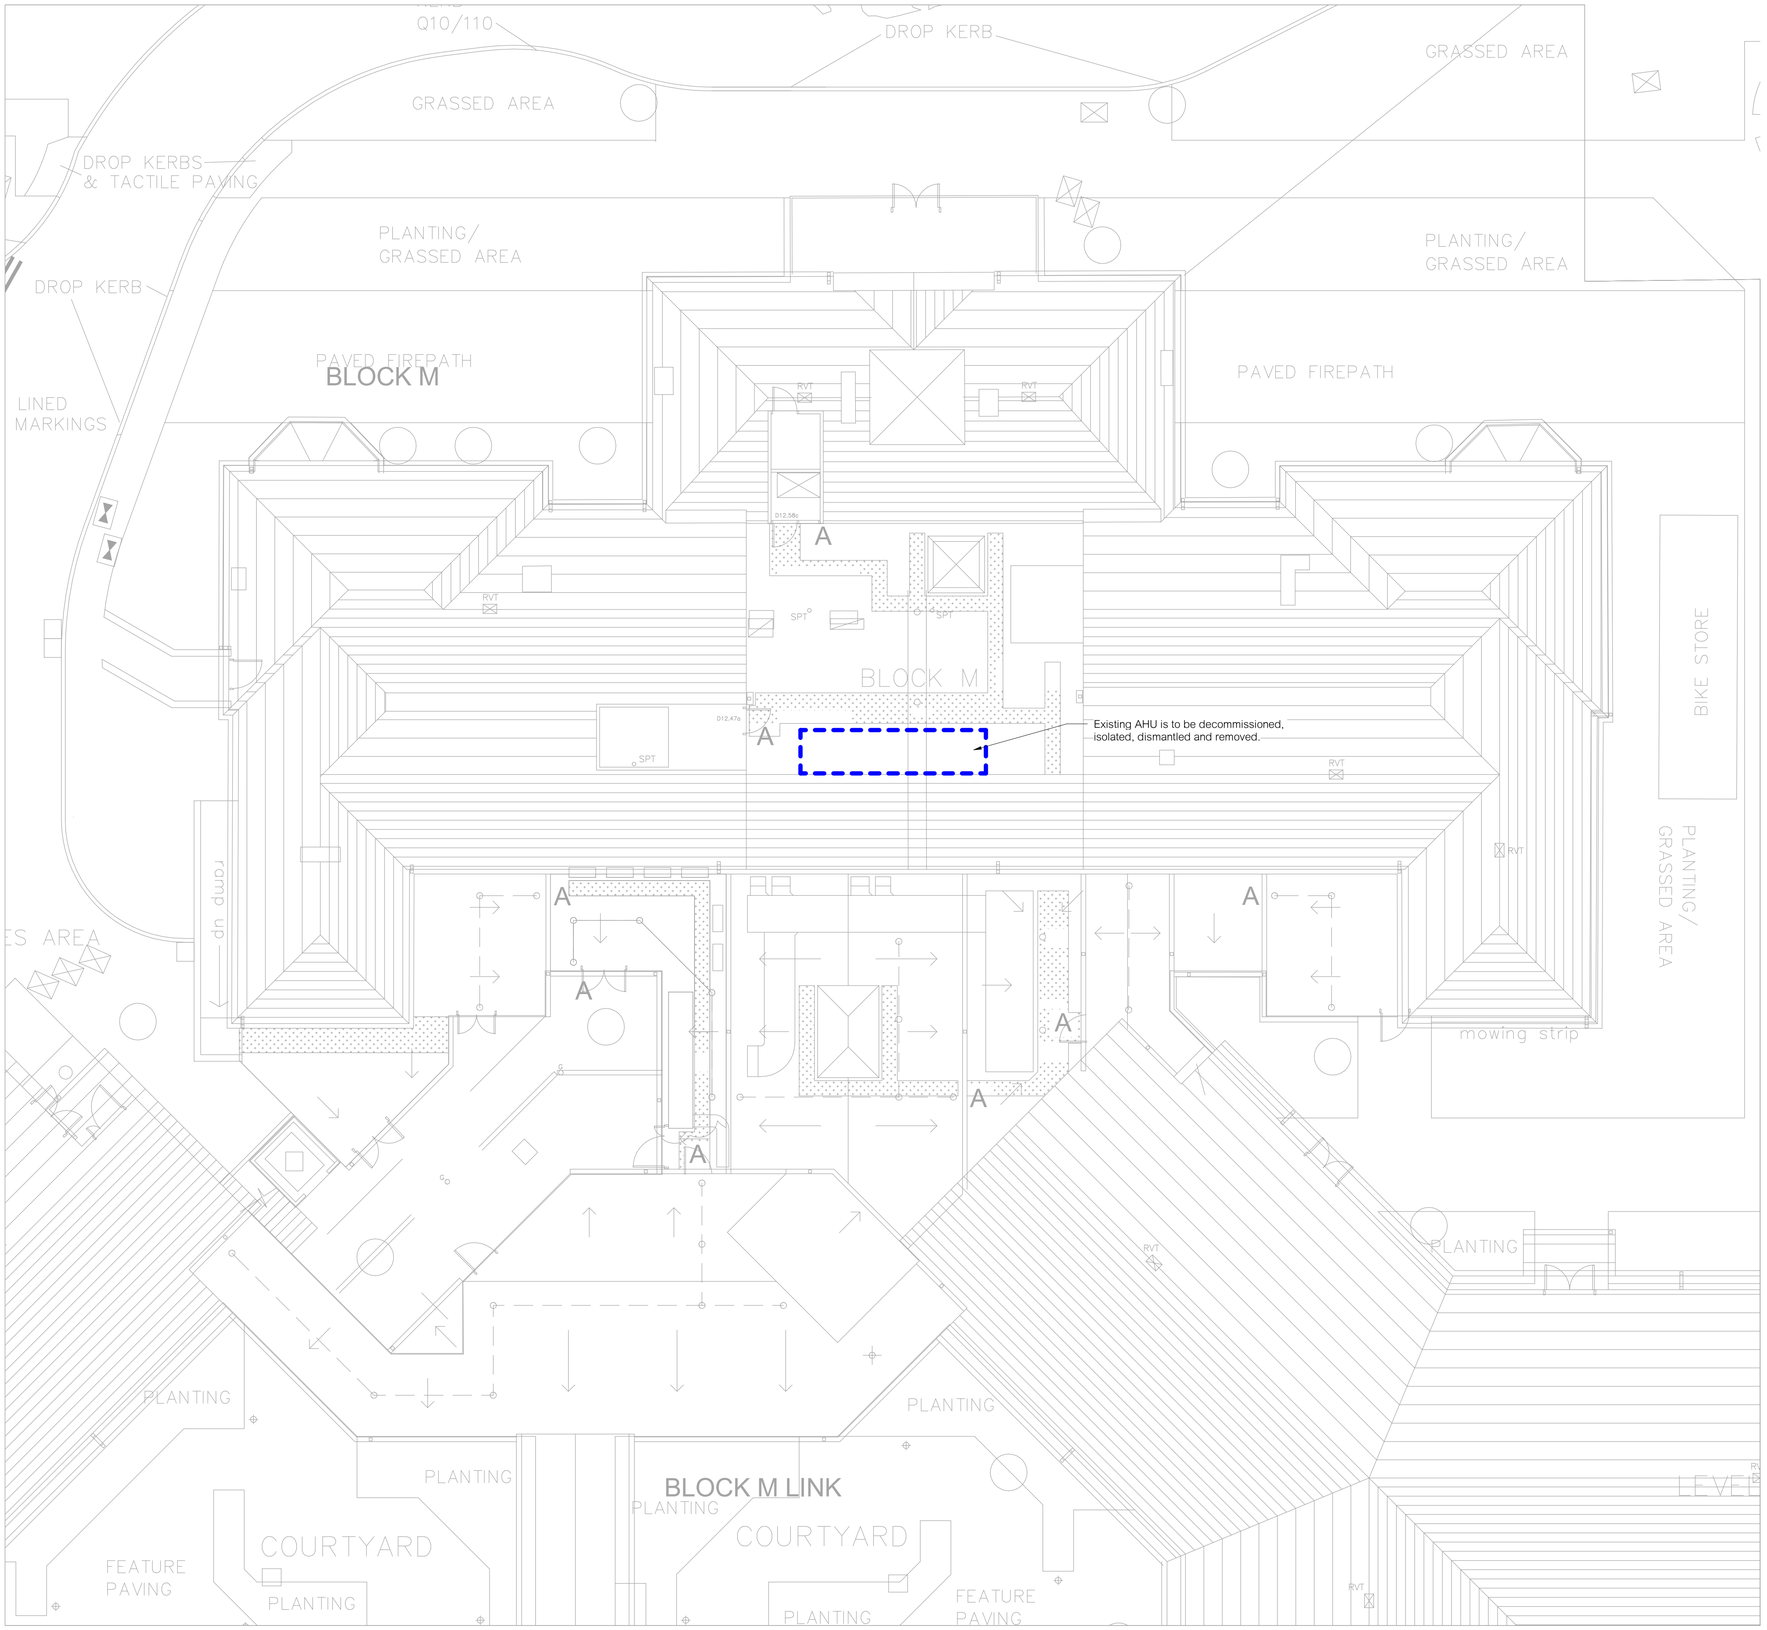

01 Roof Plan Existing
1 : 100

Revision	Date	Revised by	
P02	21.06.24	KO	REVISED PLANNING ISSUE
P01	23.02.24	KO	PLANNING ISSUE

Revision History

hunters

Space One Beadon Road
London W6 0EA

T 020 8237 8200
mail@hunters.co.uk

www.hunters.co.uk

CANDI HIGHGATE
Highgate Mental Health Centre - Admin Block
Dartmouth Parkhill
London, N19 5NX

Existing Roof Plan

status code:

reason for issue: PLANNING

hunters project number:	client project number:	scale:	drawn by:	checked by:
M10295	TBC	1 : 100 @ A1	KO	LM

drawing title:

M10295- HUN- BM- RF- DR- A- 01-0610

revision:	date:	revised by:
P02	21.06.24	KO

REVISED PLANNING ISSUE

0 1m 5m 10m

Scale: 1:100

All drawings are to be printed in colour.

model ref: C:\Revit Local\10295-HUN-ZZ-ZZ-M3-A-CentralFile_Stage4_l.mcnicholl.rvt

Use figured dimensions only. All levels and dimensions to be checked on site. This drawing is to be read in conjunction with all other relevant drawings and specifications. Hunters is a trading name of Hunter & Partners Limited. © Hunter & Partners Limited. All rights reserved.