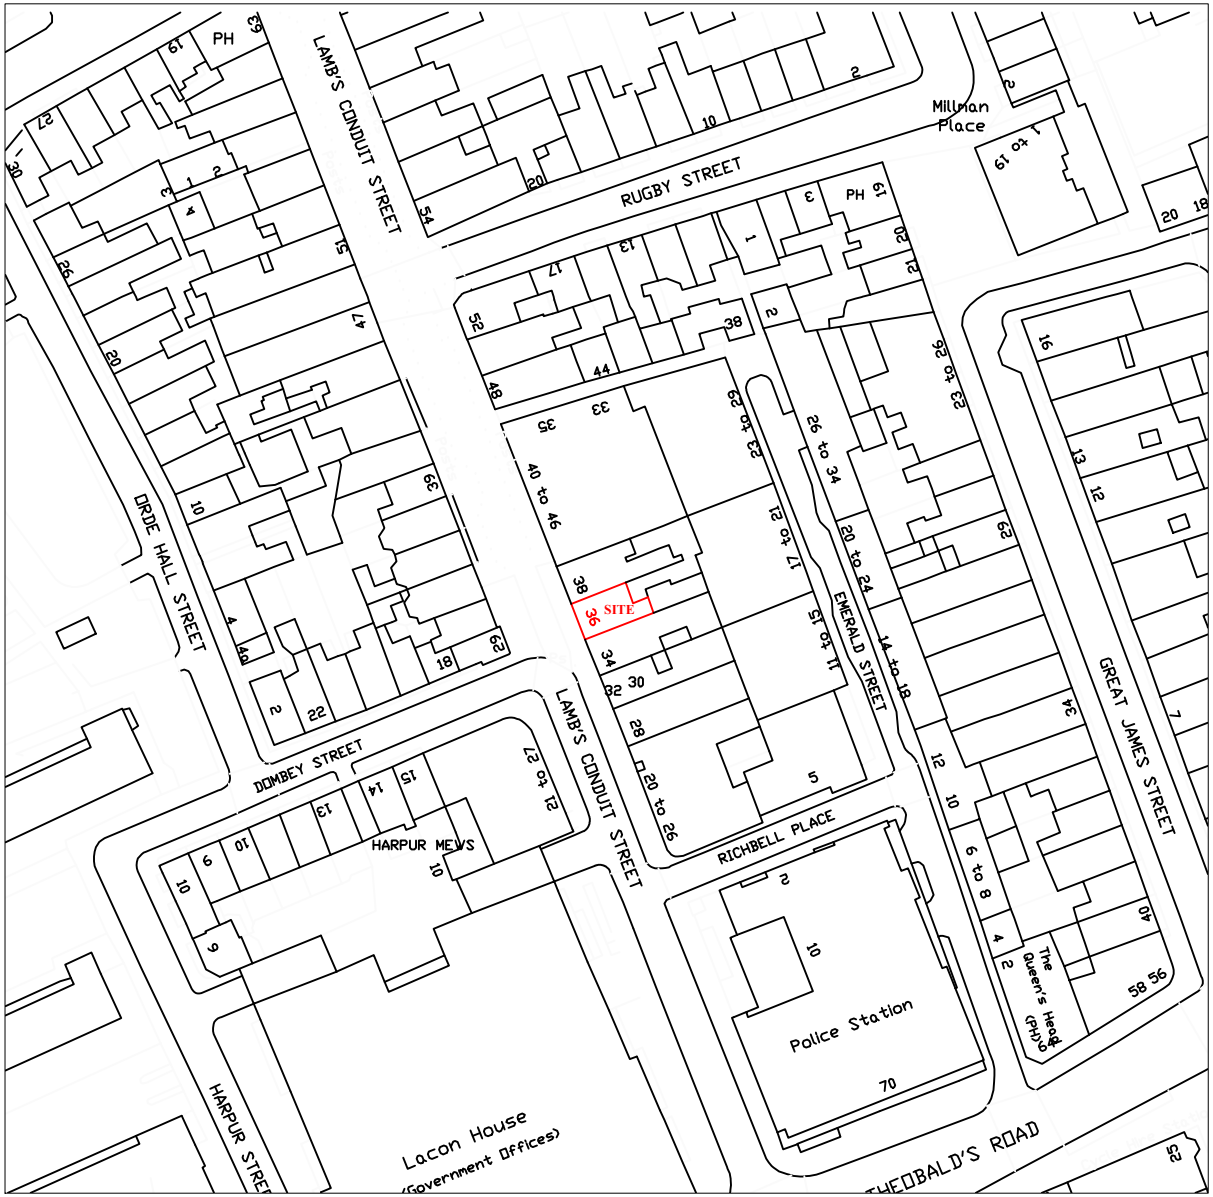

LOCATION PLAN (scale 1:1250)

North

20 0 20 40 60 80 100

metres

1:1250

All dimensions to be checked onsite.
DO NOT SCALE THIS DRAWING

NOTES

© Copyright CHARLES BRICE LTD

This confidential drawing and the copyright is the property of Charles Brice Ltd and is neither to be copied in any way nor disclosed to any third party without the written consent of Charles Brice Ltd.

KEY:

Property Outline

REVISIONS

CHARLES BRICE LTD

37 CRAWFORD STREET
LONDON
W1H 1HA
020 7491 1932
office@charlesbrice.co.uk
www.charlesbrice.co.uk

Title LOCATION PLAN

Project 36 Lamb's Conduit Street, London WC1N 3LD

Client Cécile and Tudor Davies

Scale	Date	Drawn By
1:1250@A4	July 2024	
Job Number	**Drawing Number**	**Revision**
	LP01	