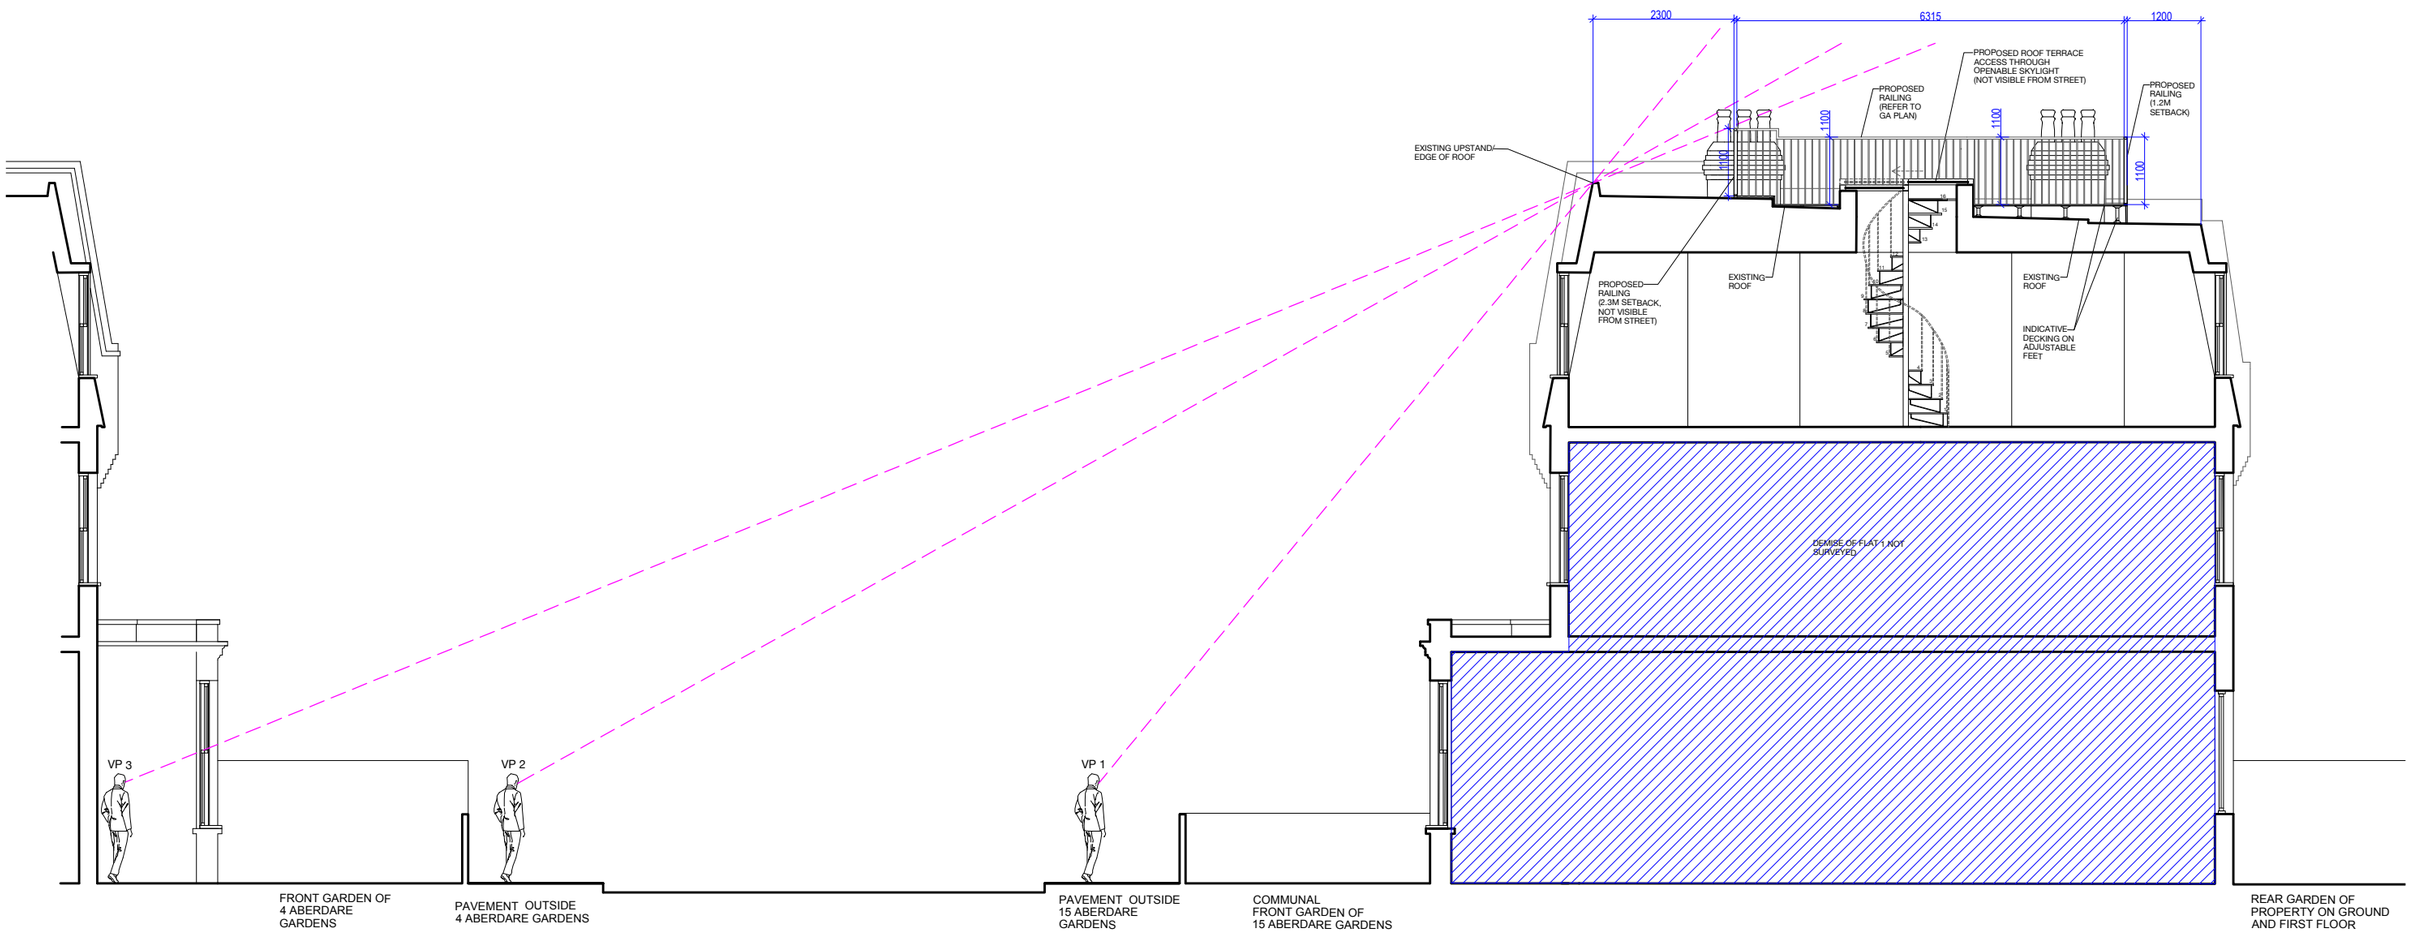

01
22-01

PROPOSED SECTION AA
SCALE 1:100

0 1 5m

1:100 scale bar

DRAWING SCALED TO A3 SHEET

GENERAL NOTE: THIS DRAWING IS COPYRIGHT OF STUDIORĒS. THE CONTRACTOR MUST VERIFY ALL DIMENSIONS ON SITE BEFORE COMMENCING ANY WORK OR PREPARING ANY SHOP DRAWINGS.

NO CONSTRUCTION WORK BEFORE BUILDING CONTROL APPROVAL AND STRUCTURAL ENGINEER CONFIRMATION.

ANY DISCREPANCIES TO BE REPORTED TO STUDIORĒS. ALL DRAWINGS ARE TO BE READ IN CONJUNCTION WITH ALL RELEVANT DRAWINGS AND SPECIFICATIONS.

STATUS: **PLANNING**

REVISION:	DESCRIPTION:	DATE:
/	ISSUED FOR PLANNING	07/2024

PROJECT ADDRESS:	15 ABERDARE GARDENS, LONDON NW6 3AJ				
DRAWING TITLE:	PROPOSED SECTION AA			SCALE:	1:100 at A3
DRAWING NO.:	P0112_22_01	REVISION:	/	DATE:	07/2024
DRAWN BY:	FS	CHECKED BY:	KR	PROJECT NO.:	0112

studiorēs
architecture | interiors | design