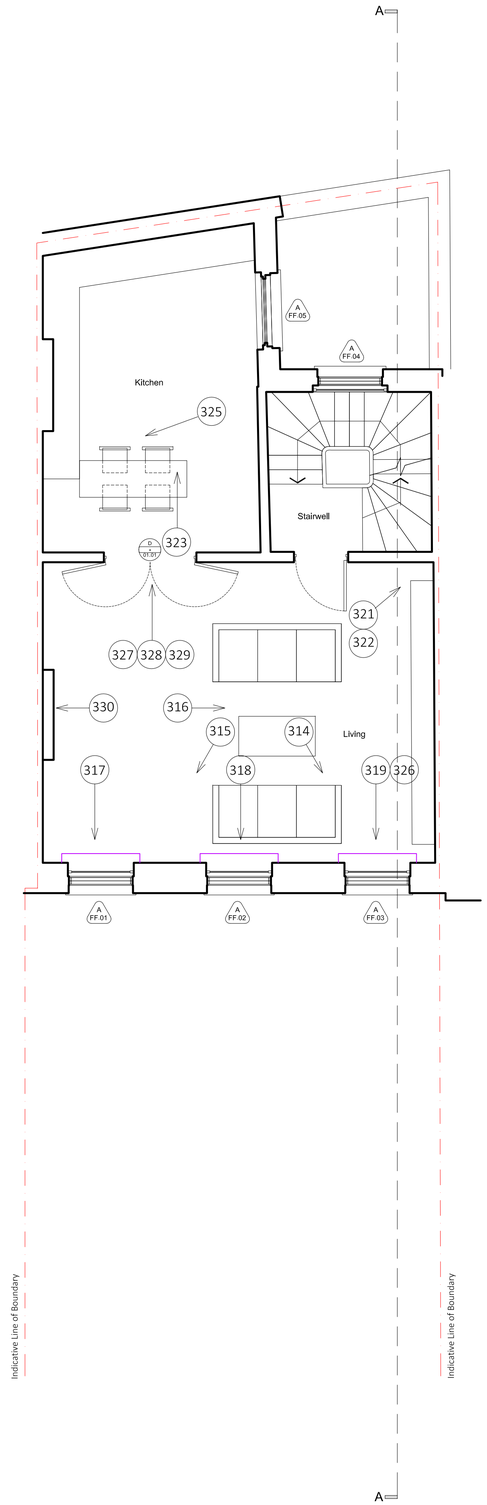

Proposed First Floor Plan

KEY

302 — Photo tag. Arrow denotes where photo is taken of and the number is the photo's reference number

DISCLAIMER: Drawings provided for information only, Corstorphine & Wright Architects accepts no responsibility for accuracy. Based on site survey by others.

NORTH

0 0.5 1.0 1.5 2.0 2.5 5.0m

The copyright of this drawing is vested with Corstorphine & Wright Ltd and must not be copied or reproduced without the consent of the company.

Rev.	Description	Date	Drw.	Chk.
P01	Issued for Planning	30.01.24	GB	HJ

Client
West Hill Projects

Project
16 Cleveland Street
W1T 4HX

Drawing Title
Proposed
First Floor Plan - Photos Key

Drawing Status
PLANNING

Corstorphine & Wright

London Studio
21-27 Lamb's Conduit Street, Holborn, London, WC1N 3NL
020 7842 0820
corstorphine-wright.com

Drawing No.	Revision
24067-1008	P01

Drawn	Checked	Paper Size	Scale	Date
GB	HJ	A1	1:50	24.06.18