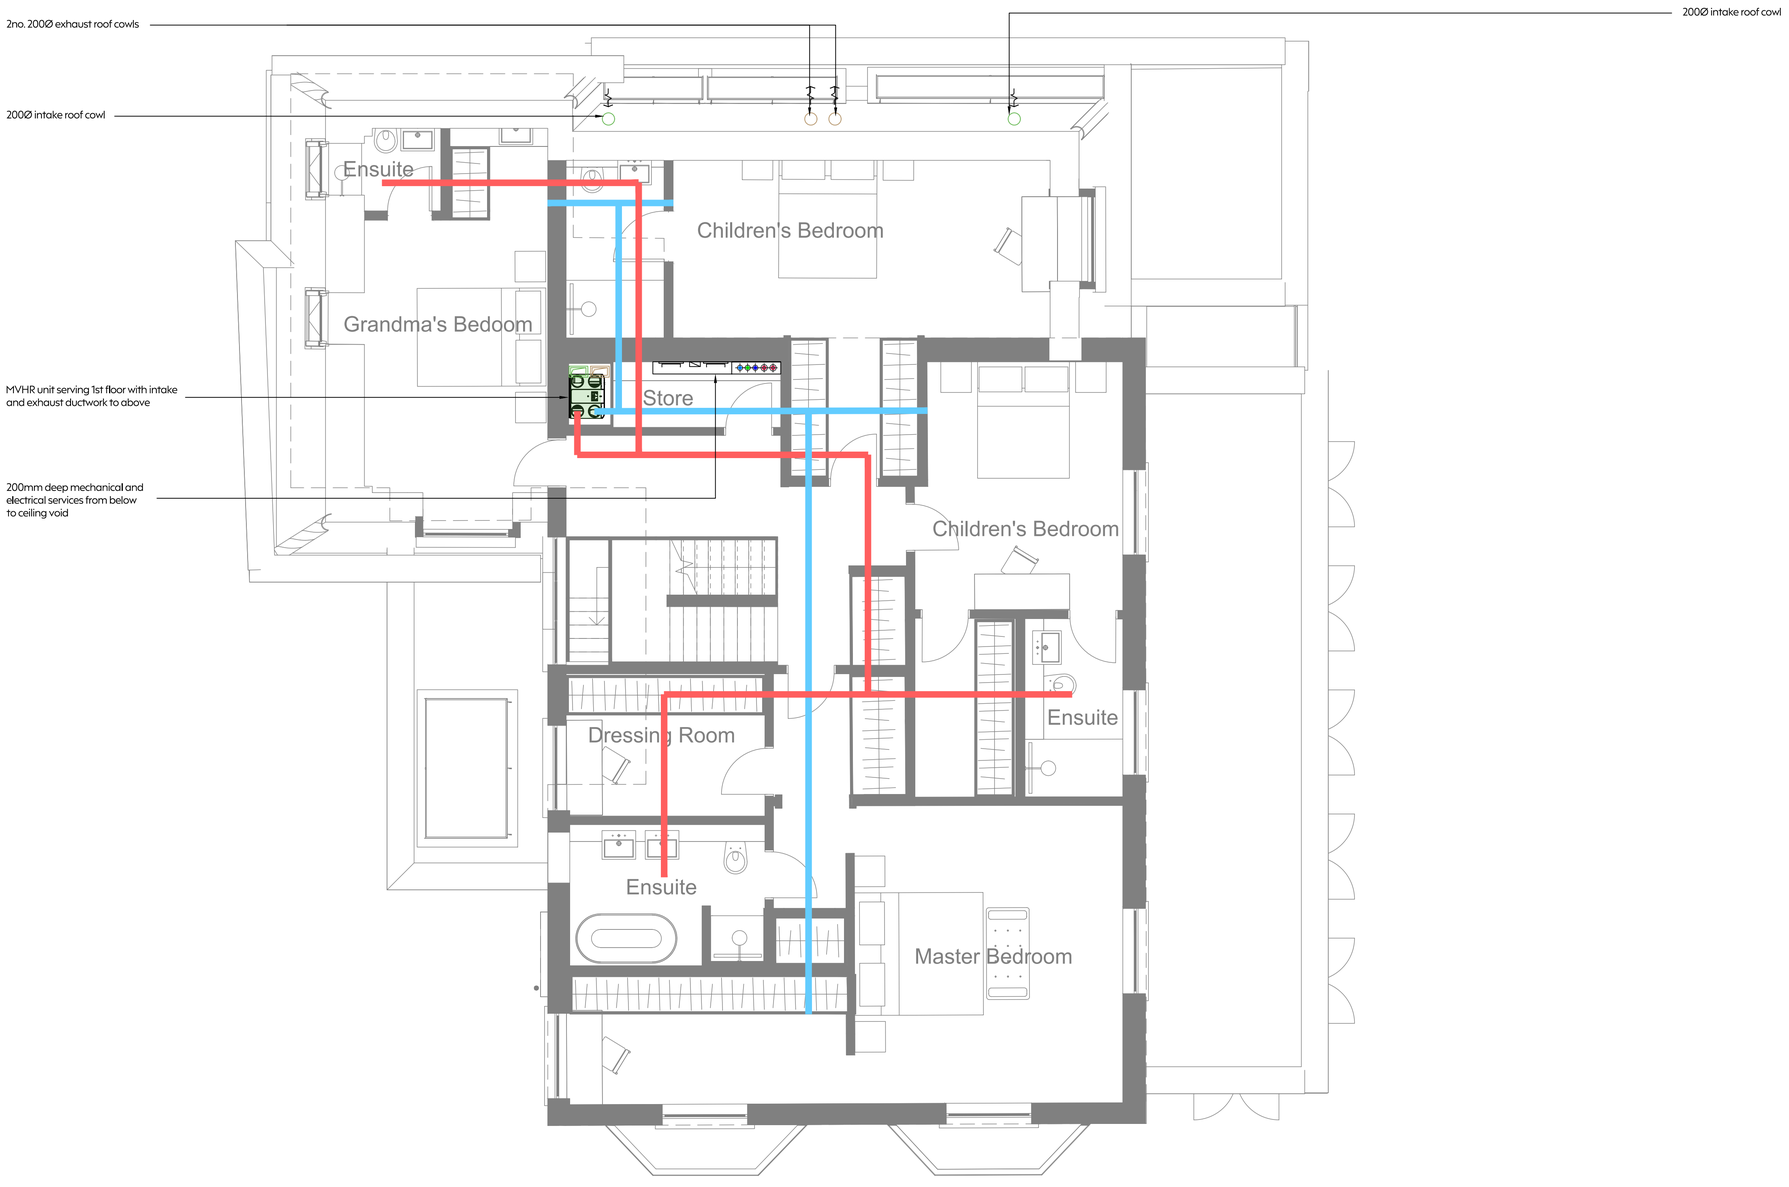

Integration

12A Church Row

Combined Services
First Floor Layout

Engineer	Checked	Scale
MS	MS	1:50@A1

Date	Sketch Ref.
05.07.2024	797-INT-050724-SK03