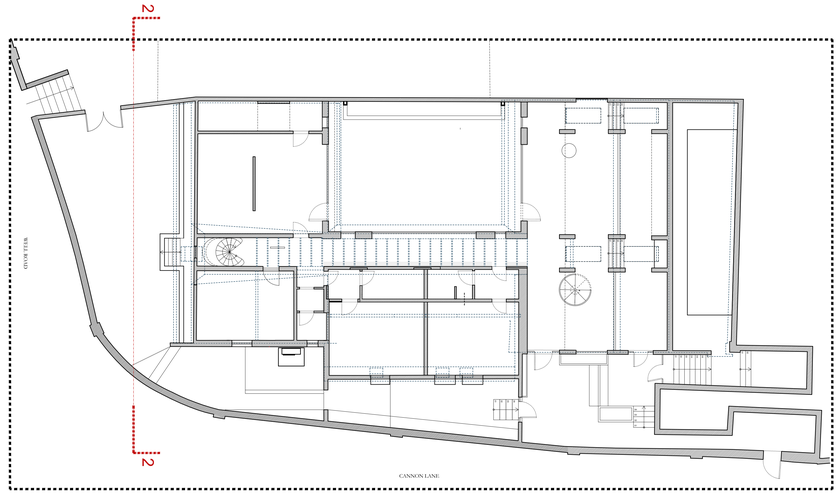

K / A-K KEYPLAN
SCALE 1:111

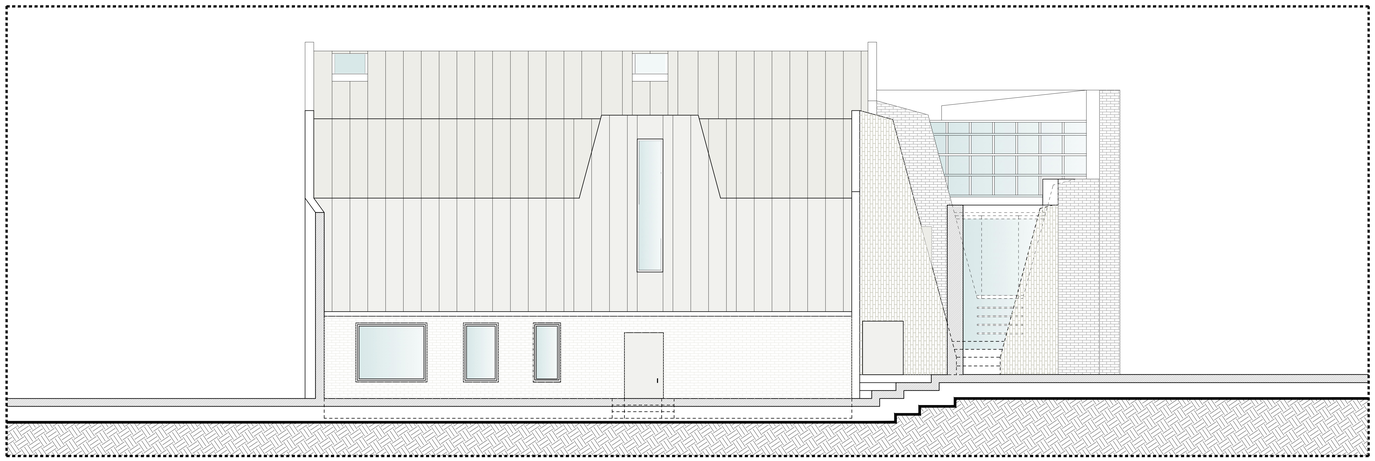

2 / A-EL PROPOSED ELEVATION
SCALE 1:50

LEGENDA

ARCHITECTURAL DIMENSIONS (F.F.L)

SYMBOLS

- FLOOR LEVEL
- FINISHED PAVING LEVEL
- FINISHED CEILING LEVEL
- FINISHED WALL LENGHT
- DOORS SIZE
- WINDOWS SIZE
- SKY WINDOWS SIZE
- SECTIONS
- ELEVATIONS
- MAIN ACCESS
- SECONDARY ACCESS

Project:
11 Cannon Lane | Hampstead | London

SERENA MIGNATTI

Drawing title:	Date:	Scale:	Drawn by:	Revision:	Drawing Number:
PROPOSED ELEVATION N°2	27.06.2024	1:50	S.M	03	A204_SM_DD_P_1

The copyright of this schedule / drawing remains with the Architect. No part of this schedule / drawing may be reproduced in any form or by any means without the written permission of
Serena Mignatti Architects.

ARCHITECTURE | INTERIOR DESIGN | EXHIBITION - DIRECT CONTACT | (+39) 3495450232 - S.MIGNATTI@SERENAMIGNATTI.COM – WWW.SERENAMIGNATTI.COM
ROME | VIA PRINCIPE UMBERTO 77 | PH. (+39) 06 488 5426 - NEW YORK | 15 BROAD STREET | PH. (+1) 212 655 9590 - DOHA | TOWER 27 PORTO ARABIA | PH. (+39)349 1450232